

COLUMBIA VILLAGE APARTMENTS SIDEWALK REPLACEMENT PROJECT

PULLMAN, WA



- SHEET INDEX**
- 1 C1.0 EXISTING CONDITIONS & SHEET LAYOUT
 - 2 C1.1 NOTE SHEET
 - 3 C2.0 SITE PLAN PHASE 1A
 - 4 C2.1 SITE PLAN PHASE 1A ALT
 - 5 C2.2 SITE PLAN PHASE 1B ALT
 - 6 C3.0 SITE PLAN PHASE 2A
 - 7 C3.1 SITE PLAN PHASE 2B
 - 8 C3.2 SITE PLAN PHASE 2C
 - 9 C4.0 SITE PLAN PHASE 3A
 - 10 C4.1 SITE PLAN PHASE 3B
 - 11 C4.2 SITE PLAN PHASE 3C
 - 12 C4.3 SITE PLAN PHASE 3D
 - 13 C5.0 DETAILS
 - 14 C5.1 STAIR & RAILING DETAILS

SITE ADDRESS
COLUMBIA VILLAGE APARTMENTS
PULLMAN, WA 99163

OWNER
WASHINGTON STATE UNIVERSITY
ATTN: KEVIN POITRA
C/O: CAPITAL
P.O. BOX 643611
PULLMAN, WA, 99164-993611

ENGINEER
SYNTIER ENGINEERING, INC.
ATTN: SCOTT SUMNER, P.E.
405 SE BRELSFORD DRIVE, STE C
PULLMAN, WA 99163
TEL: 509.339.6187
CELL: 208.596.7912
E-MAIL: SCOTT@SYNTIERENGR.COM

PHASE 1

PHASE 2

PHASE 3

PROPOSED LEGEND

- LIGHT POLE
- SIGN
- PROPOSED A.C. PAVEMENT
- PROPOSED CONCRETE CEMENT SURFACE
- TRUNCATED DOME
- SAWCUT LIMITS
- CONCRETE LINE
- CURB LINE
- HANDRAIL
- AREA DRAIN
- STRIPING

DEMO LEGEND


- ASPHALT REMOVAL
- CONCRETE REMOVAL
- STRIPING REMOVAL
- SAWCUT

EXISTING LEGEND


- CONCRETE
- TREE
- SHRUB
- SIGN
- FIRE HYDRANT
- STREET LIGHT
- MANHOLE
- CATCH BASIN
- AREA DRAIN
- POWER JUNCTION BOX
- EXISTING BUILDING
- CENTERLINE
- EXISTING CONCRETE SURFACE
- EXISTING WALL

PROJECT CONTROL POINT LIST

NO.	NORTHING	EASTING	ELEVATION	DESCRIPTION
1	525547.712'	2477709.317'	2569.77'	MAGNAIL
2	525097.036'	2477741.805'	2530.57'	REBAR W/ RPC
3	525518.872'	2477843.207'	2564.94'	MAGNAIL
4	525360.104'	2477825.153'	2551.21'	MAGNAIL
5	525404.822'	2477863.392'	2554.00'	MAGNAIL
6	525359.569'	2477872.052'	2549.89'	MAGNAIL
7	525361.440'	2477941.684'	2548.83'	MAGNAIL

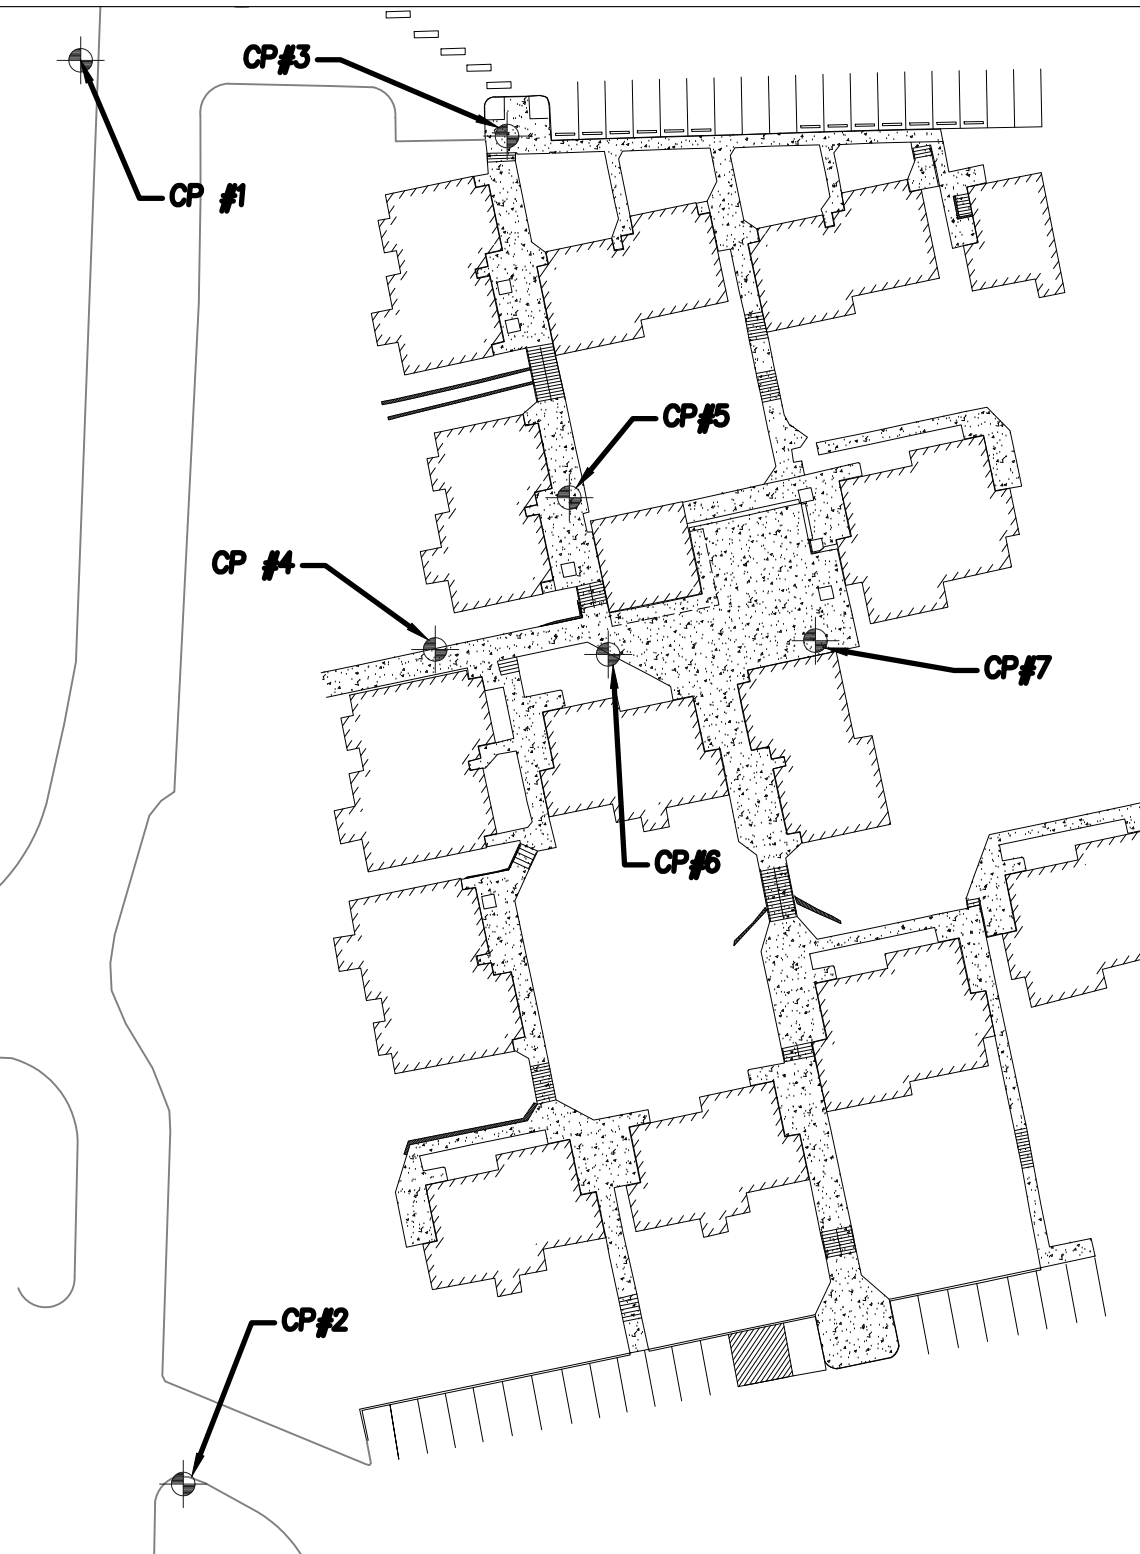

CONTROL POINT DETAIL
SCALE 1"=60'

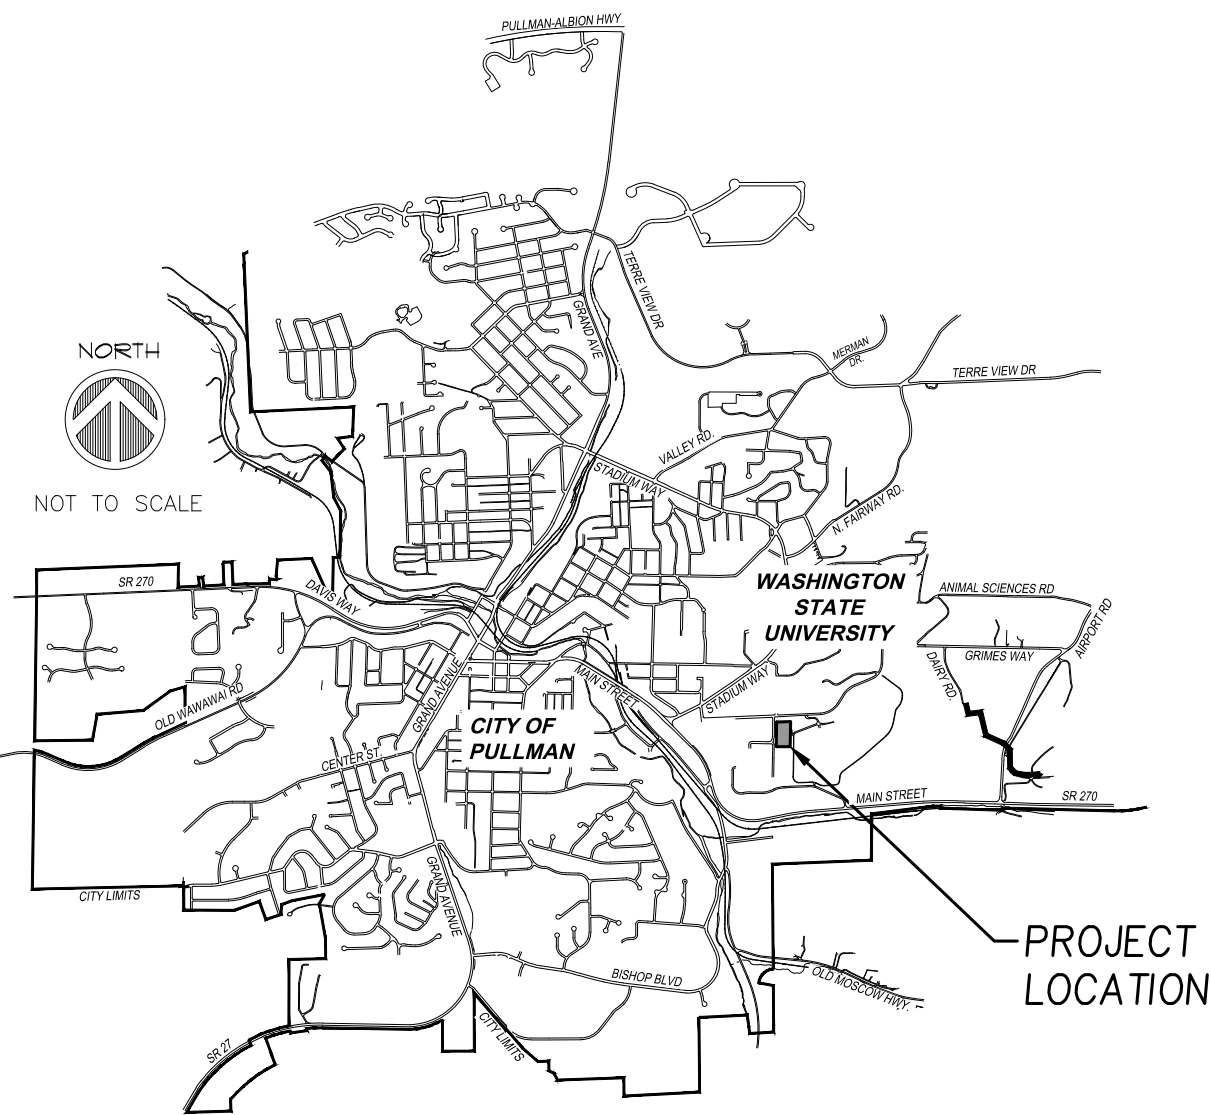

KEY MAP

EXISTING CONDITIONS & SHEET LAYOUT
COLUMBIA VILLAGE APARTMENT SIDEWALK REPLACEMENT
PULLMAN, WA

SYNTIER
Engineering, Inc.
405 SE Brelsford Drive, Suite C Pullman, WA 99163
www.syntierengr.com 509.339.6187



DESIGNED:	JCM
DRAWN:	JCM
CHECKED:	SAS
DATE:	AUGUST 10, 2023

NO.	DESCRIPTION
1	R
2	E
3	V
4	I
5	S
6	I
7	O
8	N
9	S

SHEET NO.
C1.0
1 OF 15
JOB NO. WSU-08

151	REMOVE CONCRETE CURB, BRICK, AND/OR SIDEWALK. DISPOSE OFF-SITE.
159	PROTECT EXISTING FENCE
169	PROTECT EXISTING SIGN.
170	PROTECT EXISTING LIGHT POLE.
173	PROTECT EXISTING TREE.
179	PROTECT EXISTING FIRE HYDRANT.
180	PROTECT EXISTING WATER METER.

(160) PROTECT STRUCTURES AND ADJUST TO FINISH GRADE, AS NECESSARY.

(204) CONSTRUCT SIDEWALK PER THE CITY OF PULLMAN STANDARD DRAWING 8 MODIFIED TO WSU STANDARDS, SHEET C5.0.

(224) INSTALL ADA PEDESTRIAN RAMP PER WSU STANDARD DRAWING 9, SHEET C5.0.



ME = MATCH EXISTING
SW = SIDEWALK

****IN THE EVENT OF A CONFLICT BETWEEN
CONTOURS AND SPOT ELEVATIONS, THE SPOT
ELEVATIONS SHALL GOVERN.**

	LIGHT POLE
	SIGN
	PROPOSED A.C. PAVEMENT
	PROPOSED CONCRETE CEMENT SURFACE
	TRUNCATED DOME
	SAWCUT LIMITS
	CONCRETE LINE
	CURB LINE
	HANDRAIL
	AREA DRAIN
	STRIPING

	ASPHALT REMOVAL
	CONCRETE REMOVAL
	STRIPING REMOVAL
	SAWCUT

	CONCRETE
	TREE
	SHRUB
	SIGN
	FIRE HYDRANT
	STREET LIGHT
	MANHOLE
	CATCH BASIN
	AREA DRAIN
	POWER JUNCTION BOX
	EXISTING BUILDING
	CENTERLINE
	EXISTING CONCRETE SURFACE
	EXISTING WALL

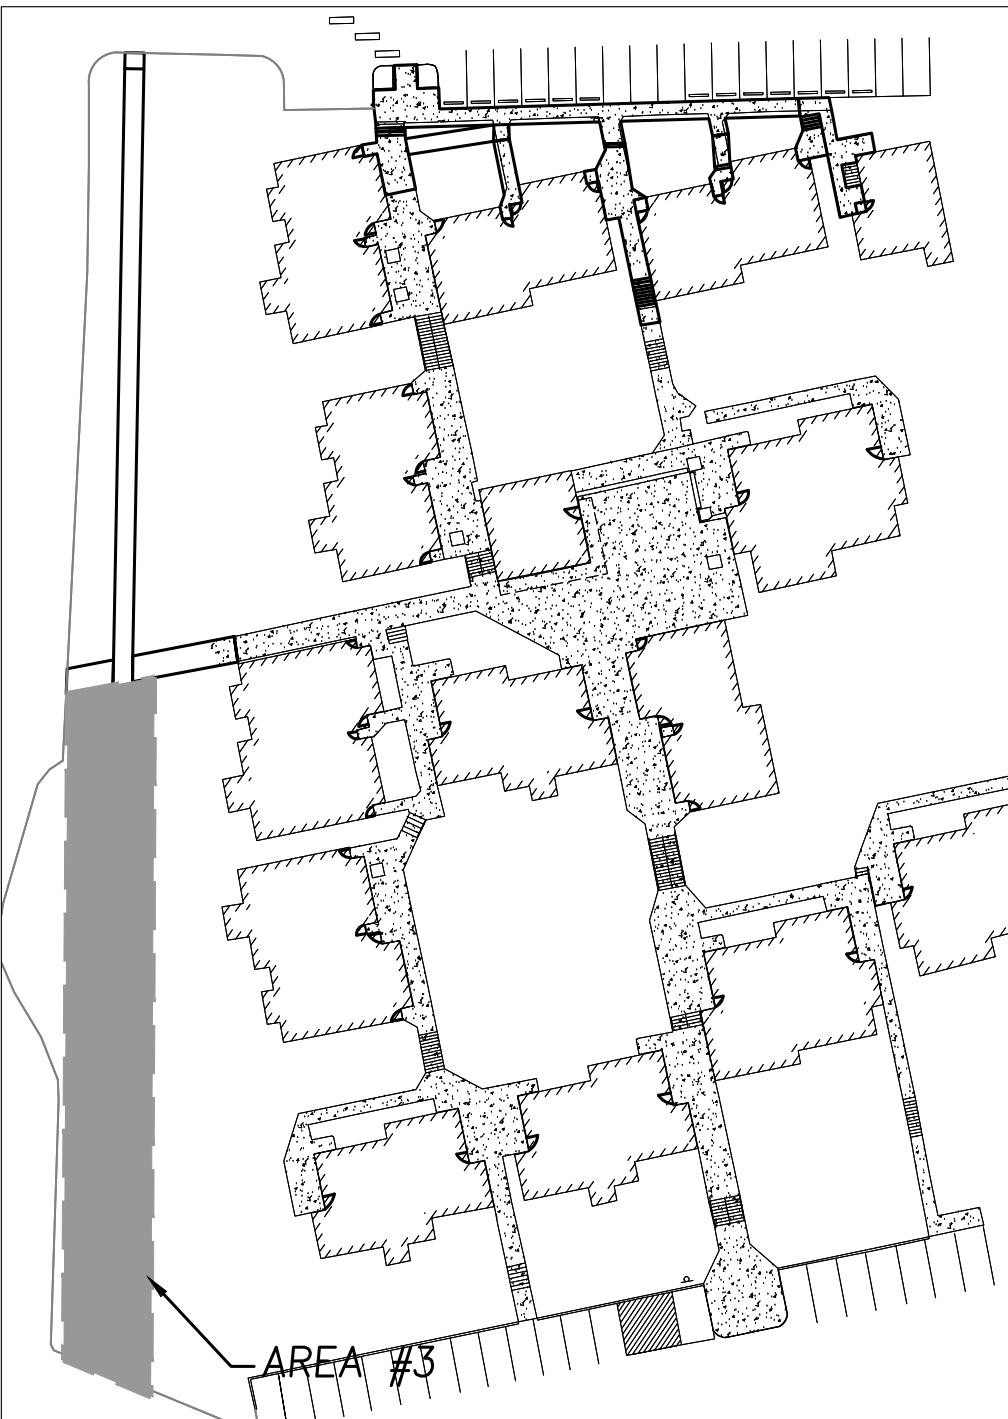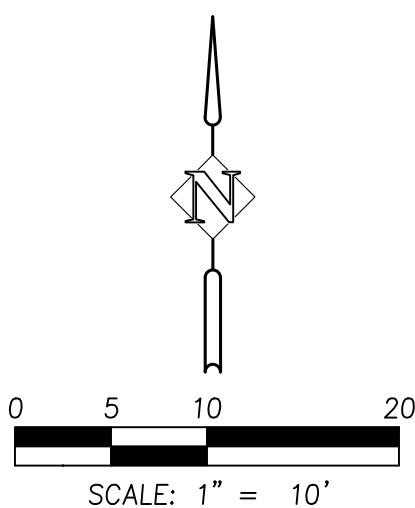

KEY MAP

P:\WSU-08 Columbia Village Apartments\WSU08-DWG\SS\Sheets\WSU08-C2-1-SITE PLAN PHASE 1B.ALT.dwg



EXISTING AREA #1

SCALE 1" = 10'



PROPOSED AREA #1

SCALE 1" = 10'


CONSTRUCTION NOTES:

- 160 PROTECT STRUCTURES AND ADJUST TO FINISH GRADE, AS NECESSARY.
- 204 CONSTRUCT SIDEWALK PER THE CITY OF PULLMAN STANDARD DRAWING 8 MODIFIED TO WSU STANDARDS, SHEET C5.0.
- 208 CONSTRUCT STAIRS PER DETAILS, SHEET C5.1.
- 214 CONSTRUCT RAILING PER DETAILS, SHEET C5.1.


SITE PREP AND DEMOLITION NOTES:

- 150 SAWCUT AND REMOVE ASPHALT, CONCRETE SIDEWALK, AND/OR CONCRETE CURBS.
- 151 REMOVE CONCRETE CURB, BRICK, AND/OR SIDEWALK, DISPOSE OFF-SITE.
- 159 PROTECT EXISTING FENCE.
- 169 PROTECT EXISTING SIGN.
- 170 PROTECT EXISTING LIGHT POLE.
- 177 PROTECT EXISTING SHRUBS.
- 178 PROTECT EXISTING UTILITY LINES.
- 180 PROTECT EXISTING WATER METER.



PROPOSED LEGEND

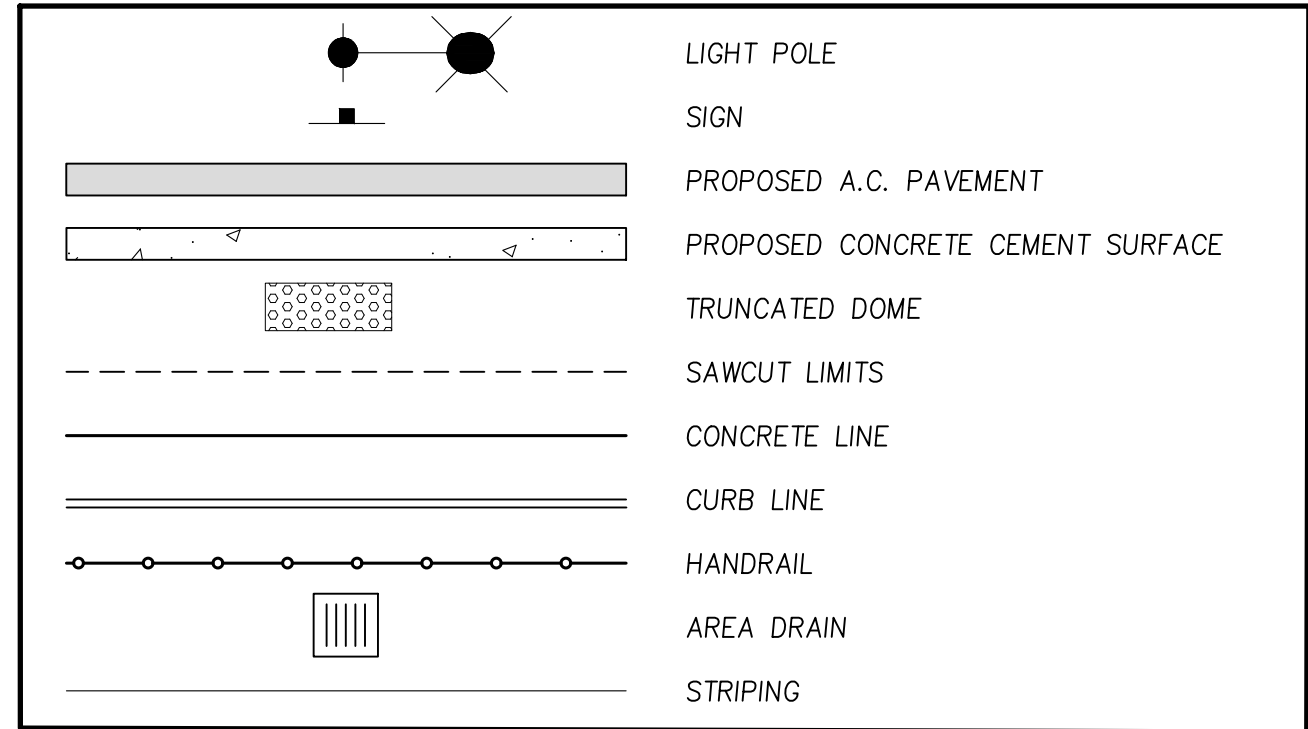

DEMO LEGEND

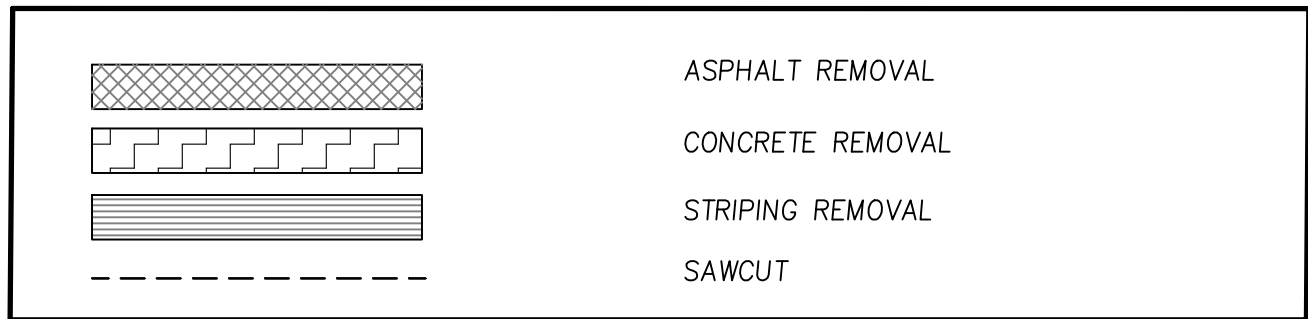


EXISTING LEGEND

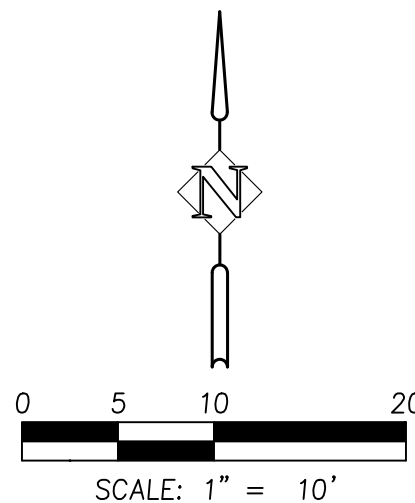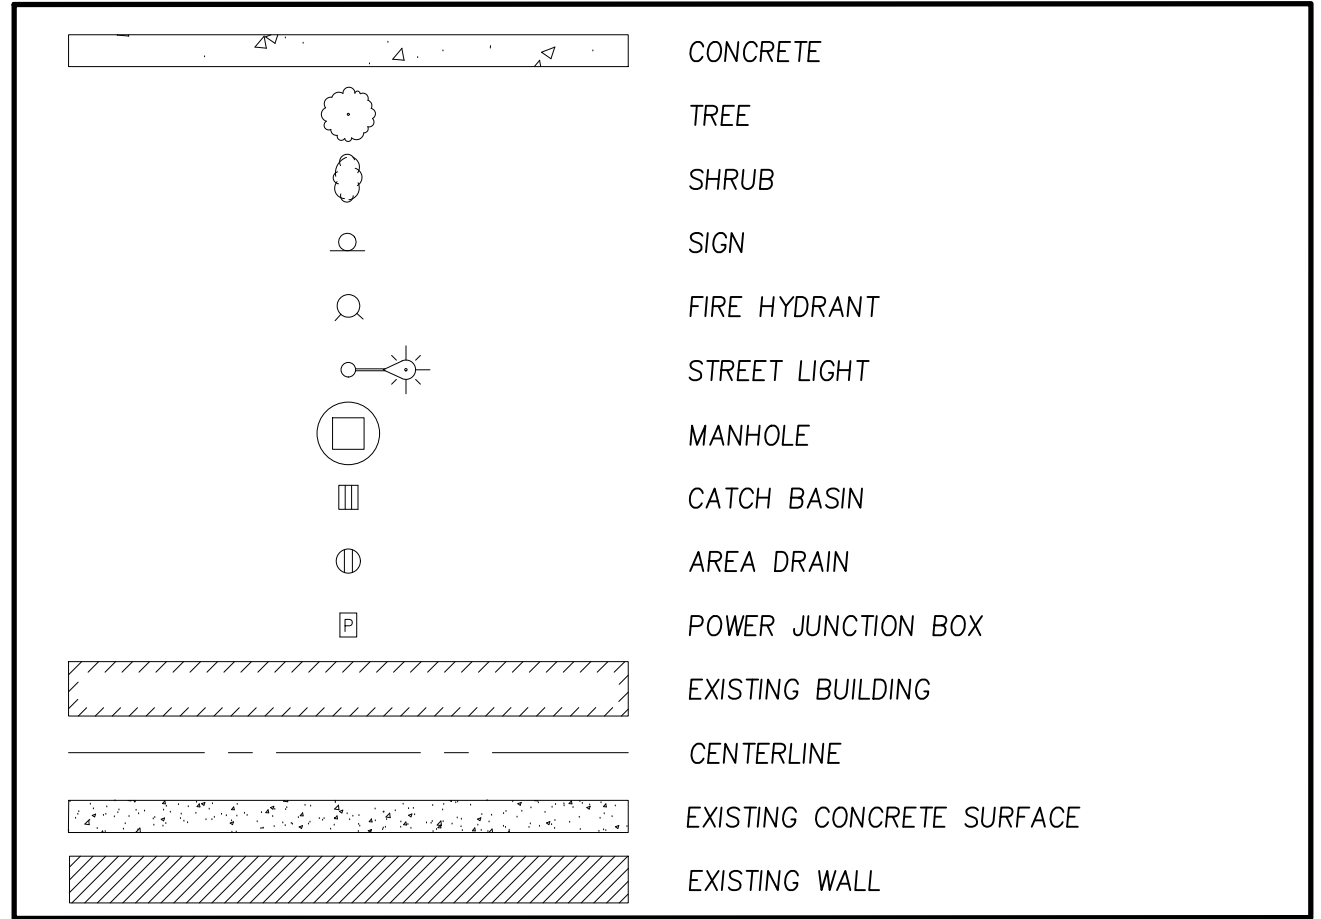

SPOT ELEVATION ABBREVIATION

ME = MATCH EXISTING
TS = TOP OF STEP
SW = SIDEWALK

**IN THE EVENT OF A CONFLICT BETWEEN
CONTOURS AND SPOT ELEVATIONS, THE SPOT
ELEVATIONS SHALL GOVERN.

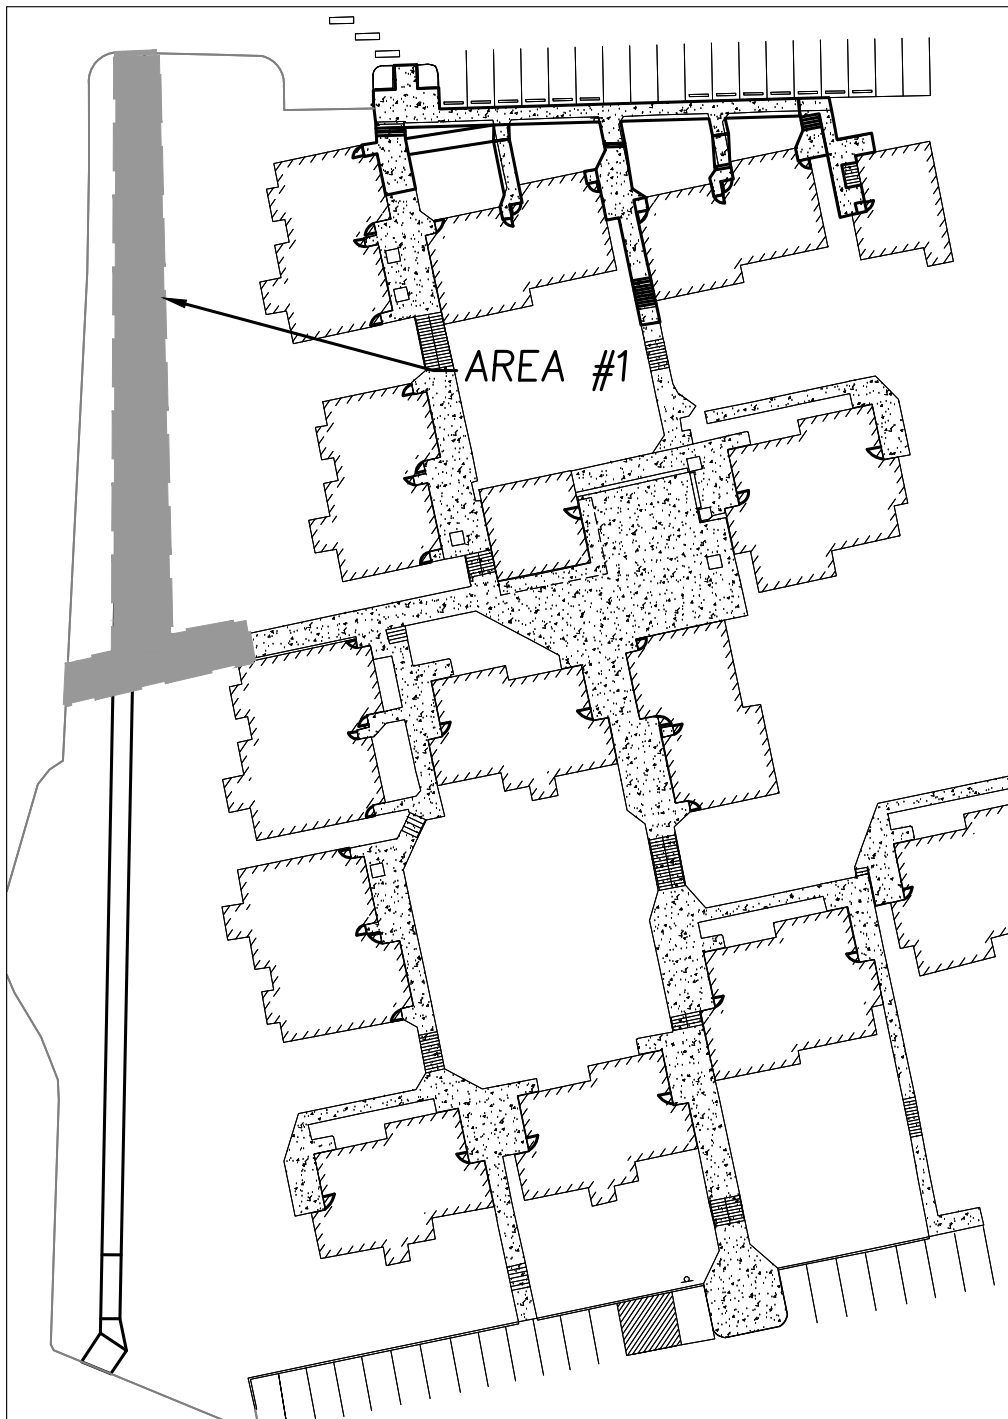

KEY MAP

SITE PLAN PHASE 1B ALT
COLUMBIA VILLAGE APARTMENT SIDEWALK REPLACEMENT
PULLMAN, WA

SYNTIER
Engineering, Inc.
405 SE Bedford Drive, Suite C Pullman, WA 99163
www.SyntierEng.com 509.339.6187



DESIGNED:	JCM	JCM	SAS	DATE:	AUGUST 10, 2023
DRAWN:	JCM	JCM	SAS	CHECKED:	


NO.	DATE	DESCRIPTION
1		
2		
SHEET NO.

C2.2

5 OF 15

JOB NO. WSU-08

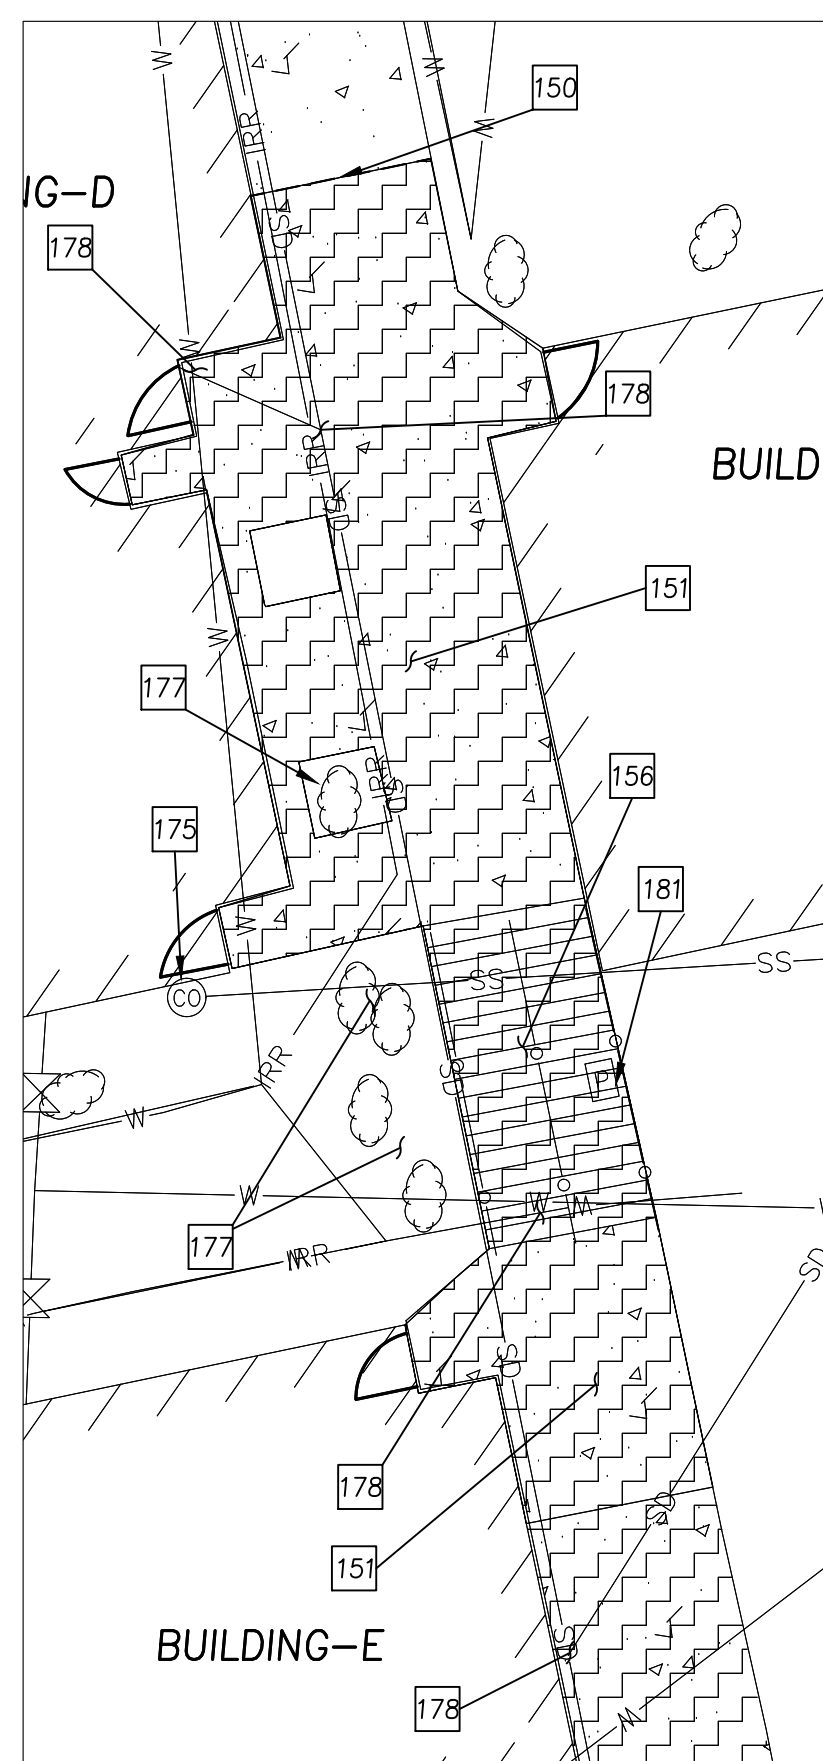

SITE PREP AND DEMOLITION NOTES:






- | | |
|-----|---|
| 150 | SAWCUT AND REMOVE ASPHALT, CONCRETE SIDEWALK,
AND/OR CONCRETE CURBS. |
| 151 | REMOVE CONCRETE CURB, BRICK, AND/OR SIDEWALK,
DISPOSE OFF-SITE. |
| 156 | REMOVE EXISTING STAIRS. |
| 175 | PROTECT EXISTING SEWER CLEAN OUT. |
| 177 | PROTECT EXISTING SHRUBS. |
| 178 | PROTECT EXISTING UTILITY LINES. |
| 181 | PROTECT EXISTING POWER JUNCTION BOX. |


CONTRACTOR IS RESPONSIBLE FOR
REPAIRING ANY DAMAGES TO THE
IRRIGATION SYSTEM DURING CONSTRUCTION.

DEMO LEGEND

	ASPHALT REMOVAL
	CONCRETE REMOVAL
	STRIPING REMOVAL
	SAWCUT

EXISTING LEGEND

     	CONCRETE
	TREE
	SHRUB
	SIGN
	FIRE HYDRANT
	STREET LIGHT
	MANHOLE
	CATCH BASIN
	AREA DRAIN
	POWER JUNCTION BOX
	EXISTING BUILDING
	CENTERLINE
	EXISTING CONCRETE SURFACE
	EXISTING WALL

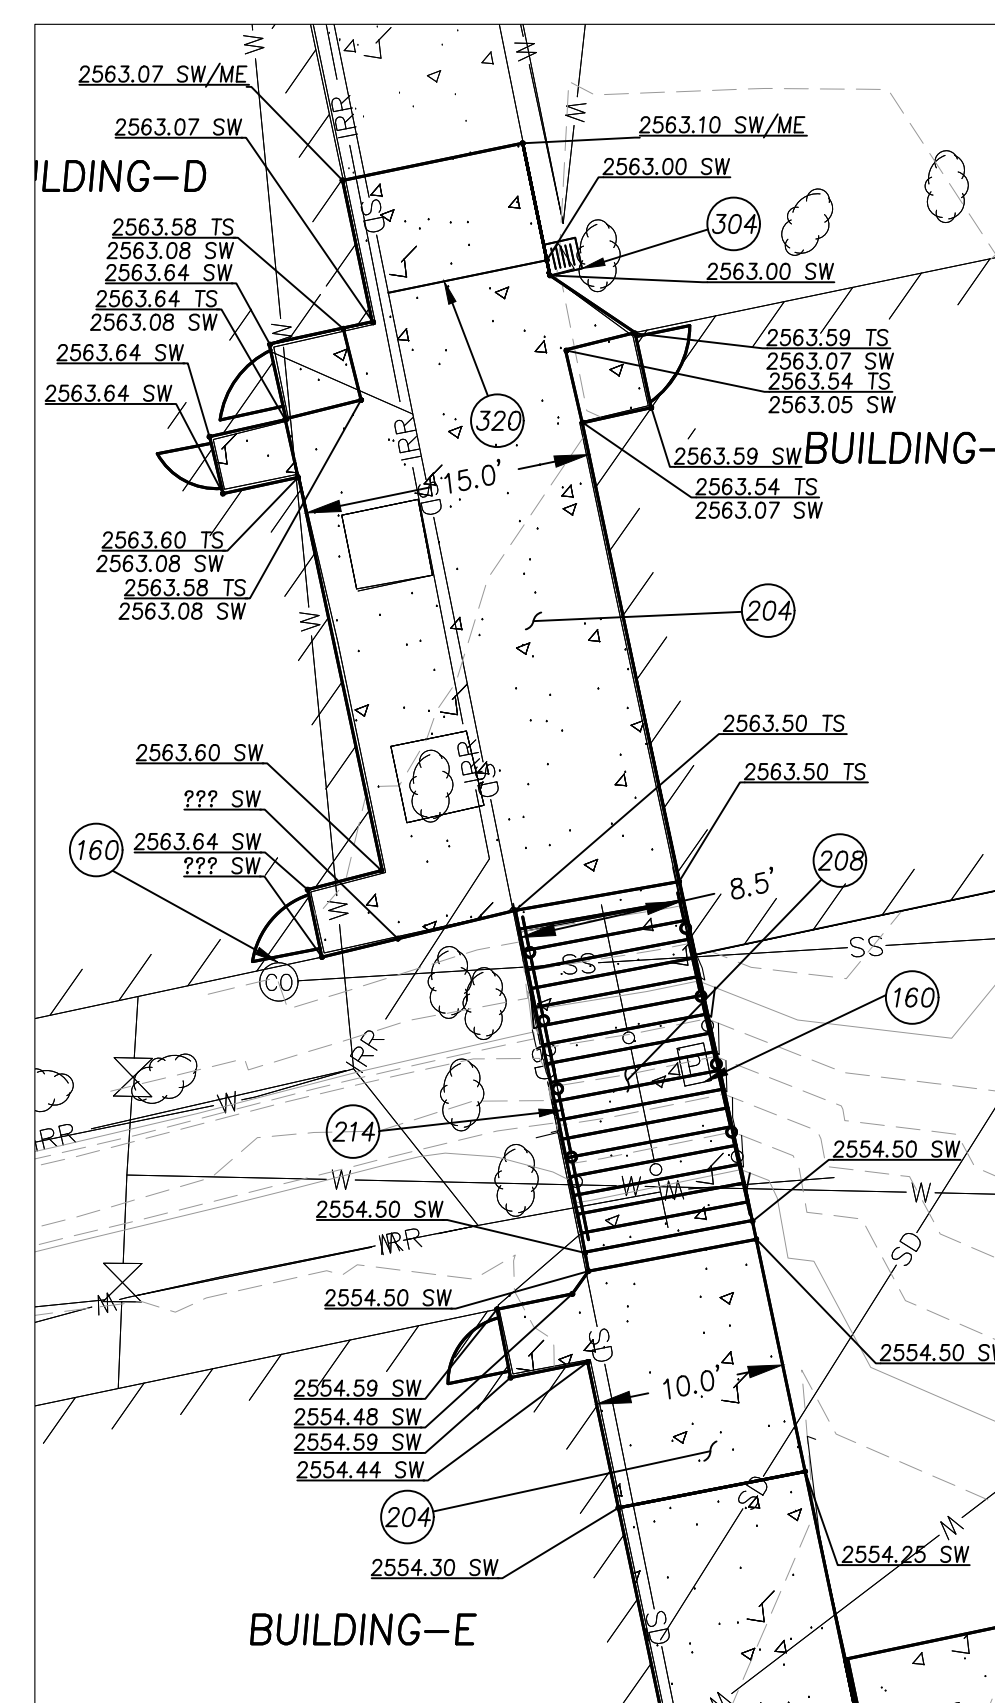

CONSTRUCTION NOTES

- (160) PROTECT STRUCTURES AND ADJUST TO FINISH GRADE, AS NECESSARY.
- (204) CONSTRUCT SIDEWALK PER THE CITY OF PULLMAN STANDARD DRAWING 8 MODIFIED TO WSU STANDARDS, SHEET C5.0.
- (208) CONSTRUCT STAIRS PER DETAILS, SHEET C5.1.
- (214) CONSTRUCT RAILING PER DETAILS, SHEET C5.1.
- (304) INSTALL AREA DRAIN PER DETAIL, SHEET C5.0. SEE SHEET C5.0 FOR RIM AND INVERT ELEVATIONS.
- (320) INSTALL STORM SERVICE.

SPOT ELEVATION ABBREVIATION





ME = MATCH EXISTING
TS = TOP OF STEP
SW = SIDEWALK

****IN THE EVENT OF A CONFLICT BETWEEN
CONTOURS AND SPOT ELEVATIONS, THE SPOT
ELEVATIONS SHALL GOVERN.**



The diagram illustrates the standard symbols for various road cross-section elements. On the left, a vertical cross-section shows a road with a central concrete pavement, side concrete pavements, a curb, a handrail, and an area drain. On the right, a list of symbols is provided, each corresponding to a specific road feature:

- LIGHT POLE**: A vertical line with a circle at the top and diagonal lines extending from the sides.
- SIGN**: A square with a circle in the center.
- PROPOSED A.C. PAVEMENT**: A horizontal rectangle with a diagonal line pattern.
- PROPOSED CONCRETE CEMENT SURFACE**: A horizontal rectangle with a grid pattern.
- TRUNCATED DOME**: A horizontal rectangle with a pattern of small circles.
- SAWCUT LIMITS**: A horizontal dashed line.
- CONCRETE LINE**: A horizontal line with a double line pattern.
- CURB LINE**: A horizontal line with a single line pattern.
- HANDRAIL**: A horizontal line with a series of small circles.
- AREA DRAIN**: A rectangle with vertical lines inside.
- STRIPING**: A horizontal line with a series of small circles.

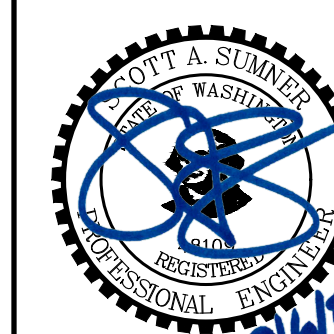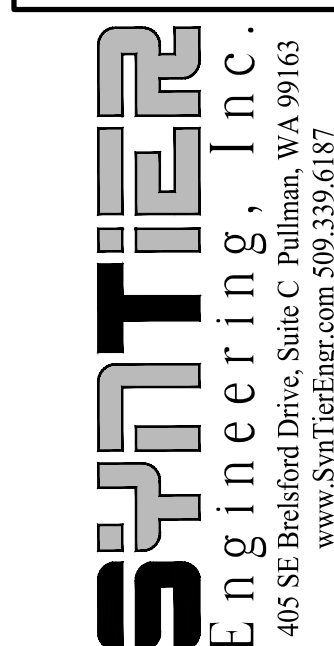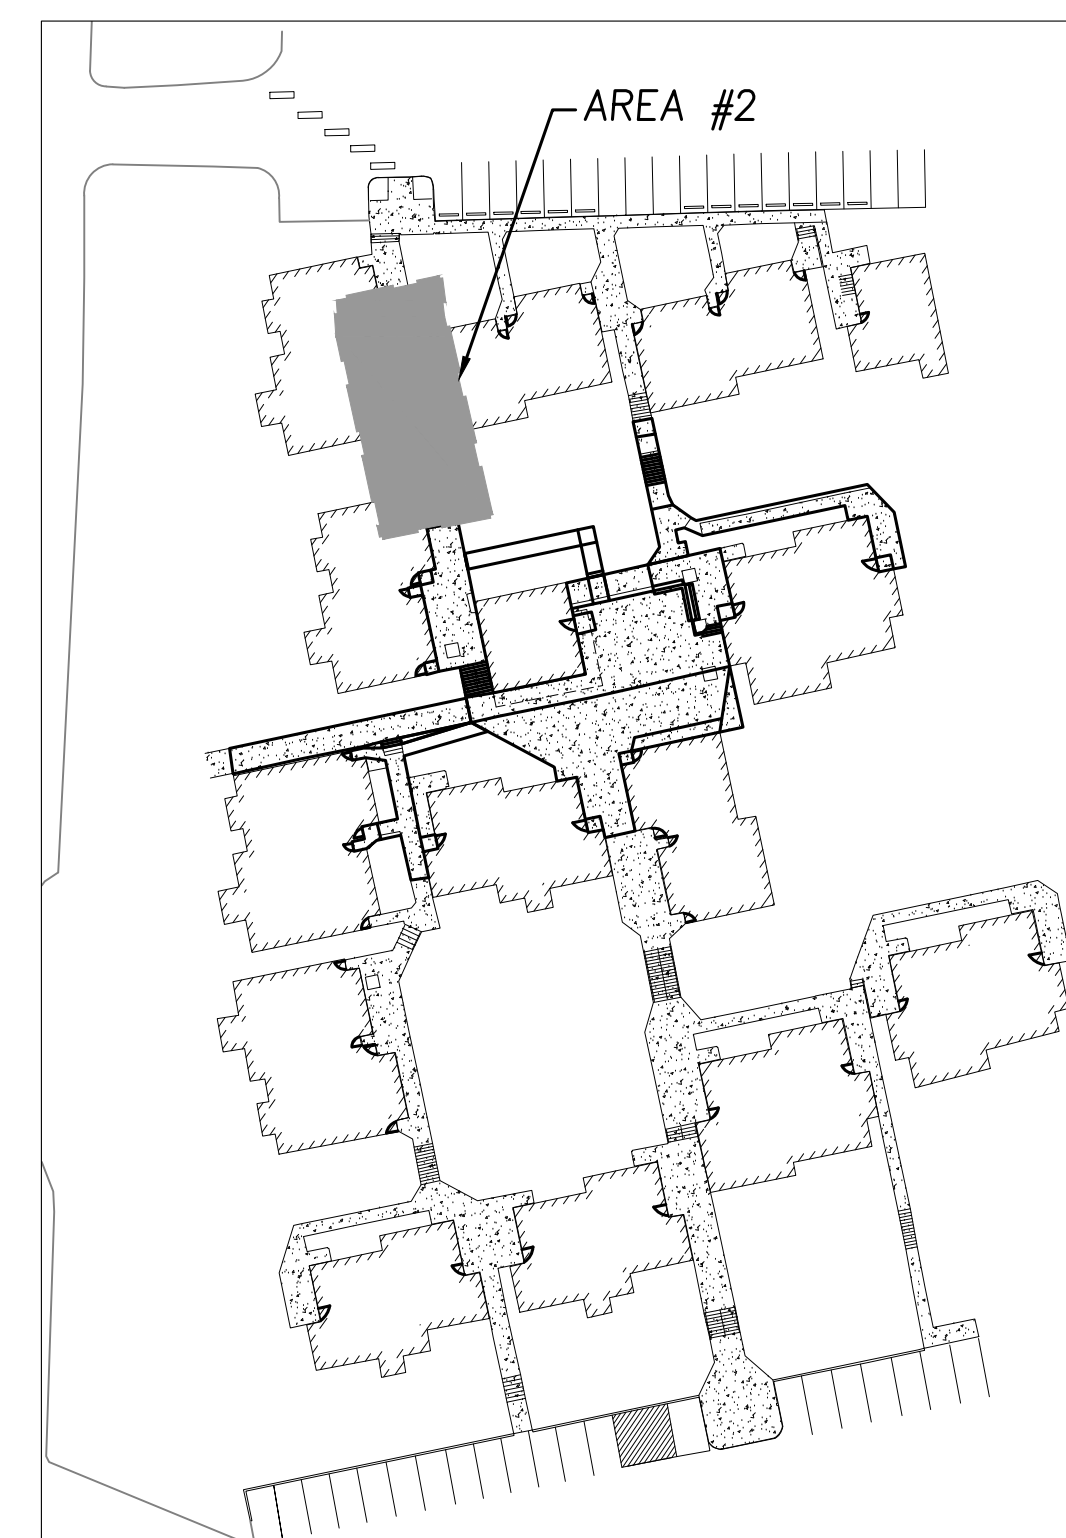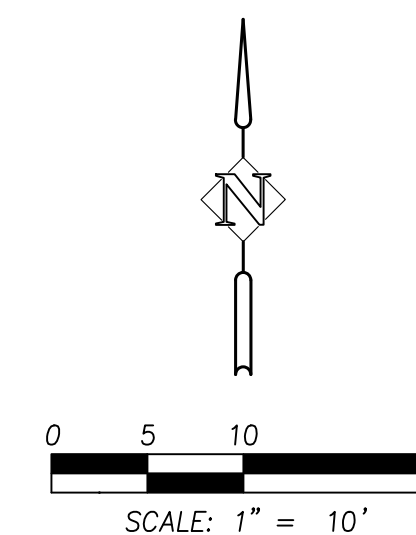

DESIGNED:	JCM
DRAWN:	JCM
CHECKED:	SAS
DATE:	

[illegible]




SHEET NO.

C3.0


	JOB NO.
--	---------

WSU-08

SITE PLAN PHASE 2A
COLUMBIA VILLAGE APARTMENT SIDEWALK F
PUJ | MAN WA

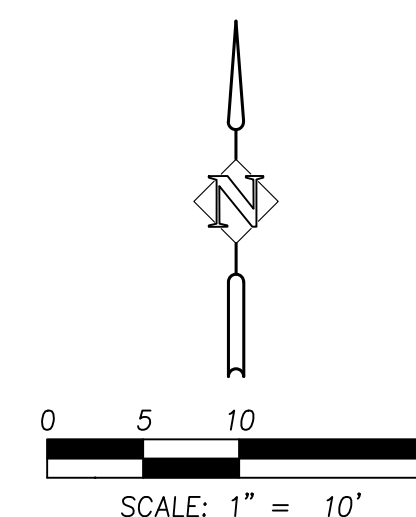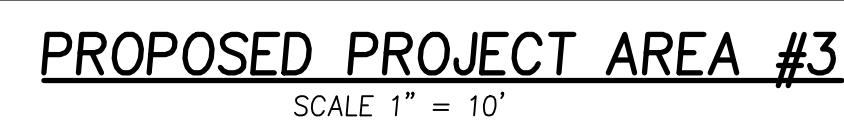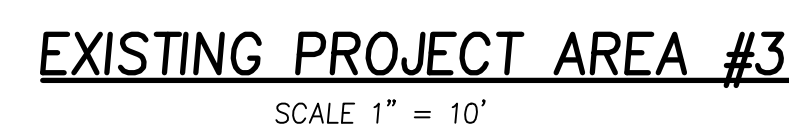

SITE PLAN PHASE 2C
COLUMBIA VILLAGE APARTMENT SIDEWALK REPLACEMENT
PULLMAN, WA

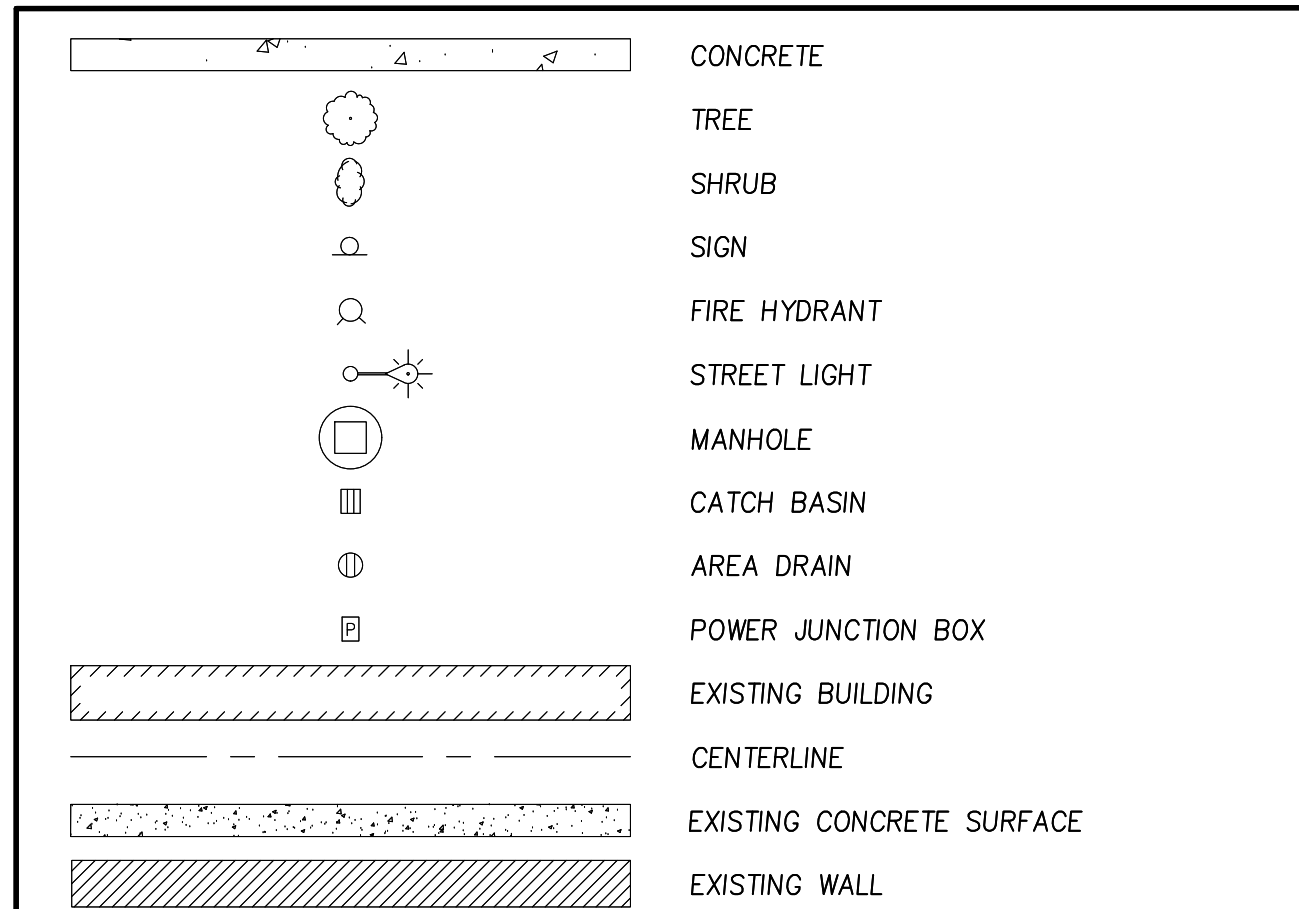


CONTRACTOR IS RESPONSIBLE FOR
REPAIRING ANY DAMAGES TO THE
IRRIGATION SYSTEM DURING CONSTRUCTION.



- | | |
|-----|--|
| 150 | SAWCUT AND REMOVE ASPHALT, CONCRETE SIDEWALK, AND/OR CONCRETE CURBS. |
| 151 | REMOVE CONCRETE CURB, BRICK, AND/OR SIDEWALK, DISPOSE OFF-SITE. |
| 156 | REMOVE EXISTING STAIRS. |
| 173 | PROTECT EXISTING TREE. |
| 174 | PROTECT EXISTING POWER STRUCTURE. |
| 176 | PROTECT EXISTING AREA DRAIN. |
| 177 | PROTECT EXISTING SHRUBS. |
| 178 | PROTECT EXISTING UTILITY LINES. |
| 179 | PROTECT EXISTING FIRE HYDRANT. |
| 181 | PROTECT EXISTING POWER JUNCTION BOX. |
| 182 | PROTECT EXISTING IRRIGATION BOX. |

DEMO LEGEND

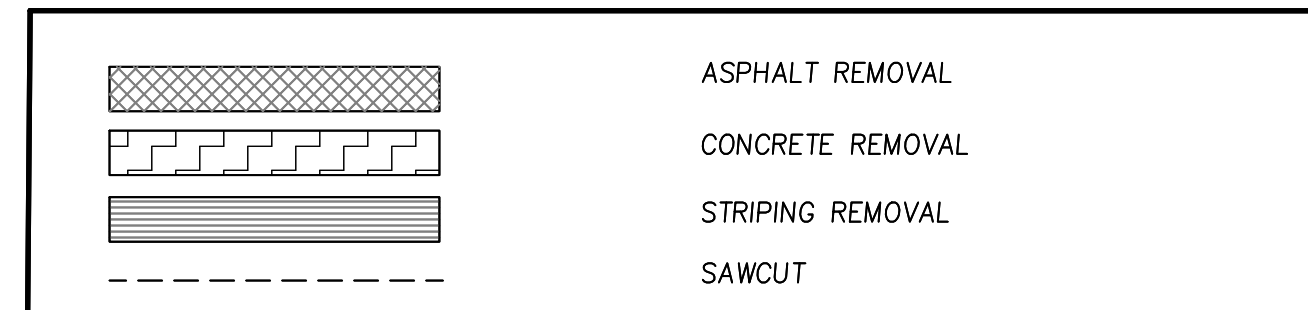




CONSTRUCTION NOTES:

- (160) PROTECT STRUCTURES AND ADJUST TO FINISH GRADE, AS NECESSARY.
- (204) CONSTRUCT SIDEWALK PER THE CITY OF PULLMAN STANDARD DRAWING 8 MODIFIED TO WSU STANDARDS, SHEET C5.0.
- (208) CONSTRUCT STAIRS PER DETAILS, SHEET C5.1.
- (214) CONSTRUCT RAILING PER DETAILS, SHEET C5.1.
- (304) INSTALL AREA DRAIN PER DETAIL, SHEET C5.0. SEE SHEET C5.0 FOR RIM AND INVERT ELEVATIONS.
- (320) INSTALL STORM SERVICE.


SPOT ELEVATION ABBREVIATION

ME = MATCH EXISTING
TS = TOP OF STEP
SW = SIDEWALK

****IN THE EVENT OF A CONFLICT BETWEEN
CONTOURS AND SPOT ELEVATIONS, THE SPOT
ELEVATIONS SHALL GOVERN.**

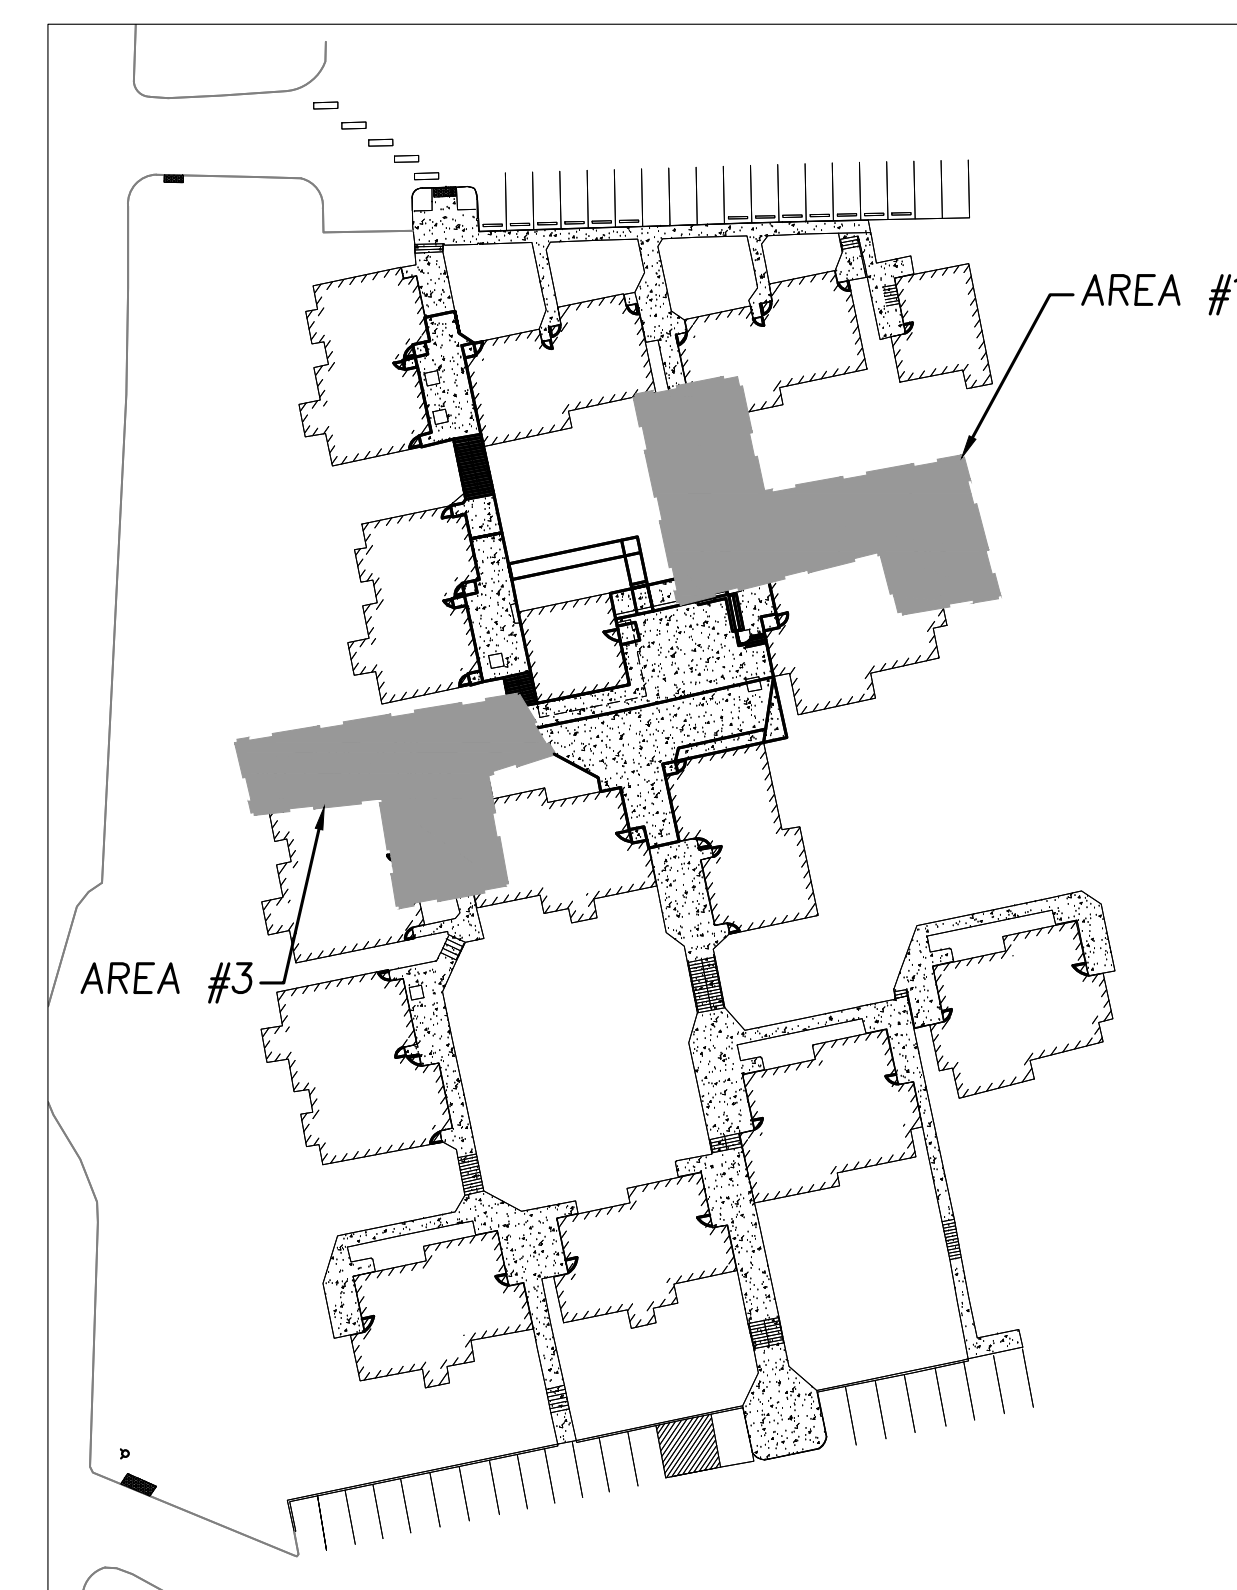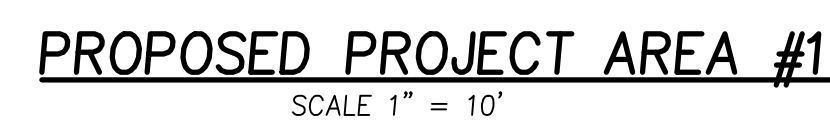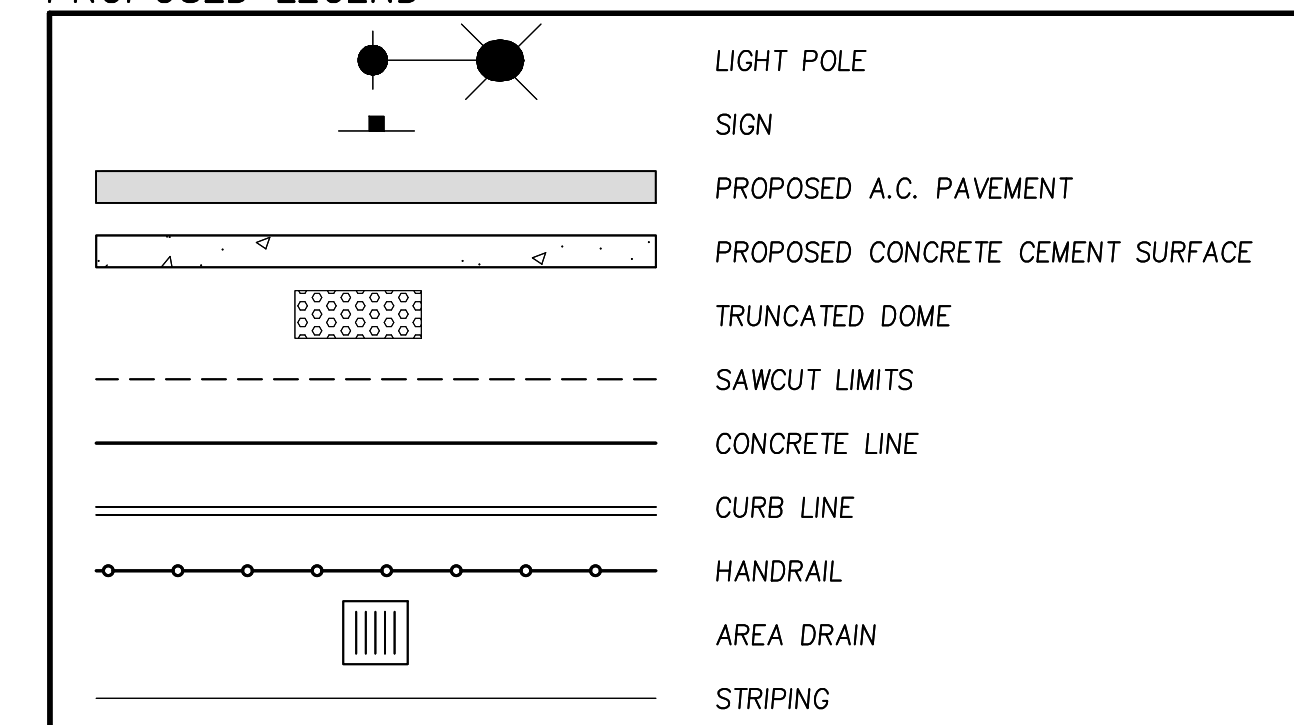

KEY MAP

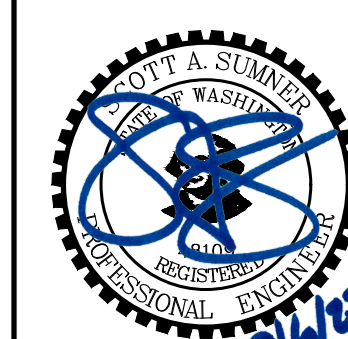

DESIGNED:	JCM
DRAWN:	JCM
CHECKED:	SAS
DATE:	

	DATE	NO.	DESCRIPTION
E			
D			
C			
B			
A			


SHEET NO.

C3.2

9 OF 15

JOB NO. WSU-08

P:\WSU-08 Columbia Village Apartments\WSU08-DWGSSheets\WSU08-C4.0-SITE PLAN PHASE 3A.dwg

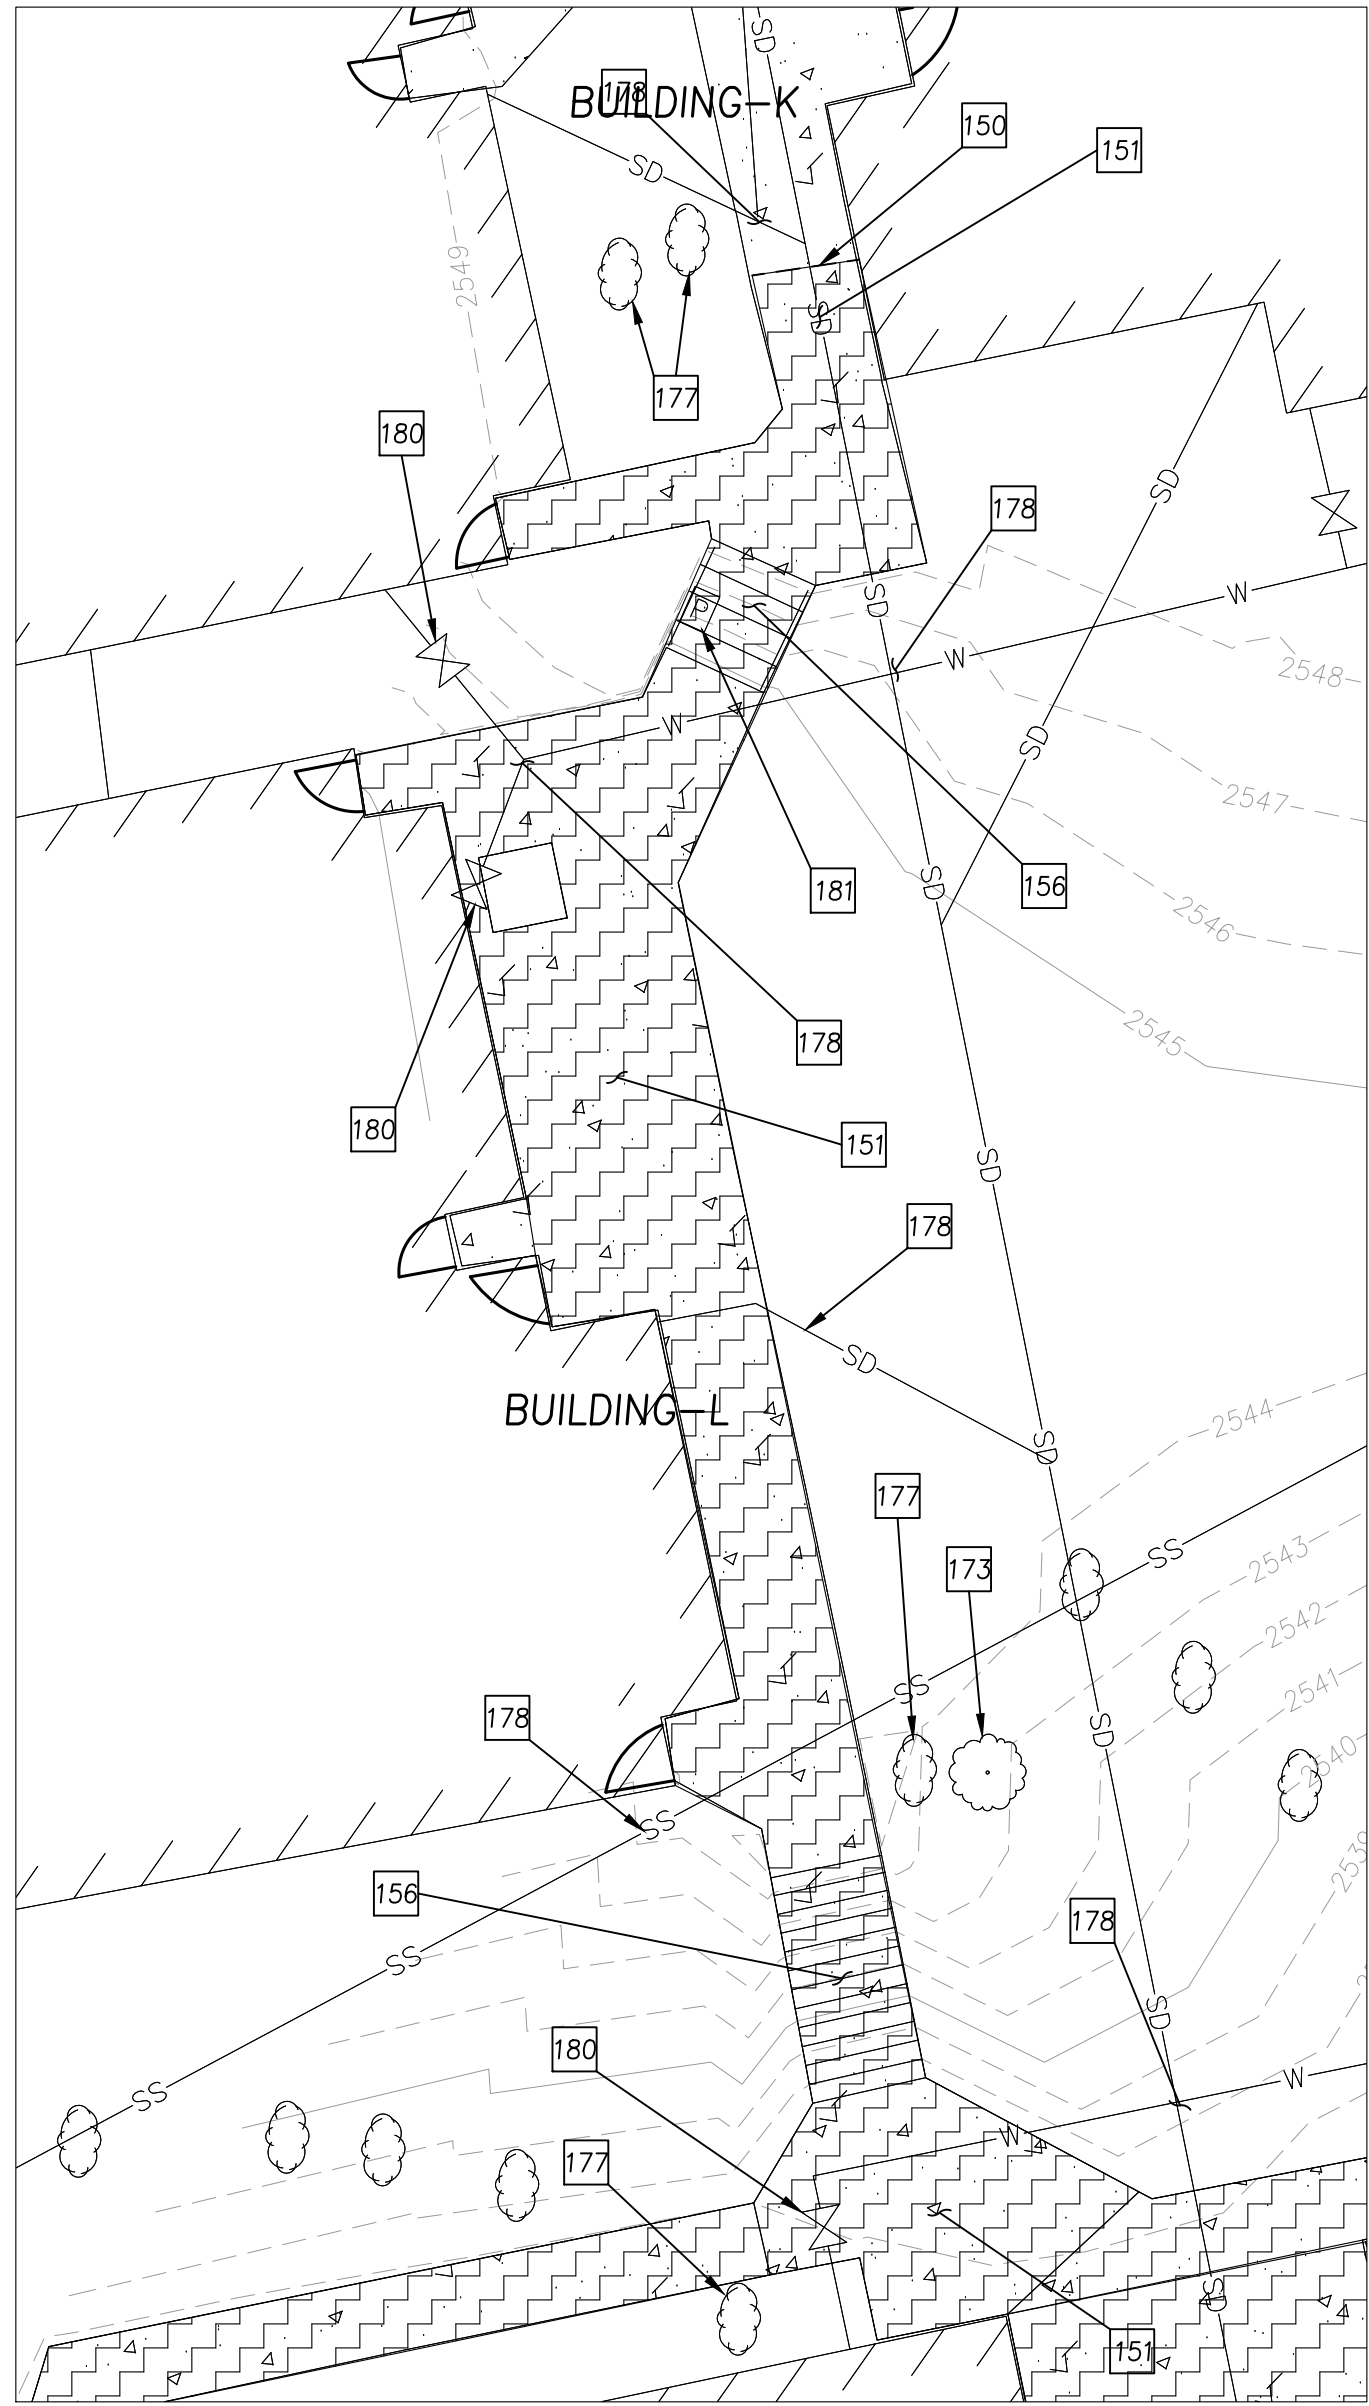

EXISTING PRIORITY AREA #3

SCALE 1" = 10'


CONTRACTOR IS RESPONSIBLE FOR REPAIRING ANY DAMAGES TO THE IRRIGATION SYSTEM DURING CONSTRUCTION.

DEMO LEGEND

- ASPHALT REMOVAL
- CONCRETE REMOVAL
- STRIPING REMOVAL
- SAWCUT


EXISTING LEGEND

- CONCRETE
- TREE
- SHRUB
- SIGN
- FIRE HYDRANT
- STREET LIGHT
- MANHOLE
- CATCH BASIN
- AREA DRAIN
- POWER JUNCTION BOX
- EXISTING BUILDING
- CENTERLINE
- EXISTING CONCRETE SURFACE
- EXISTING WALL

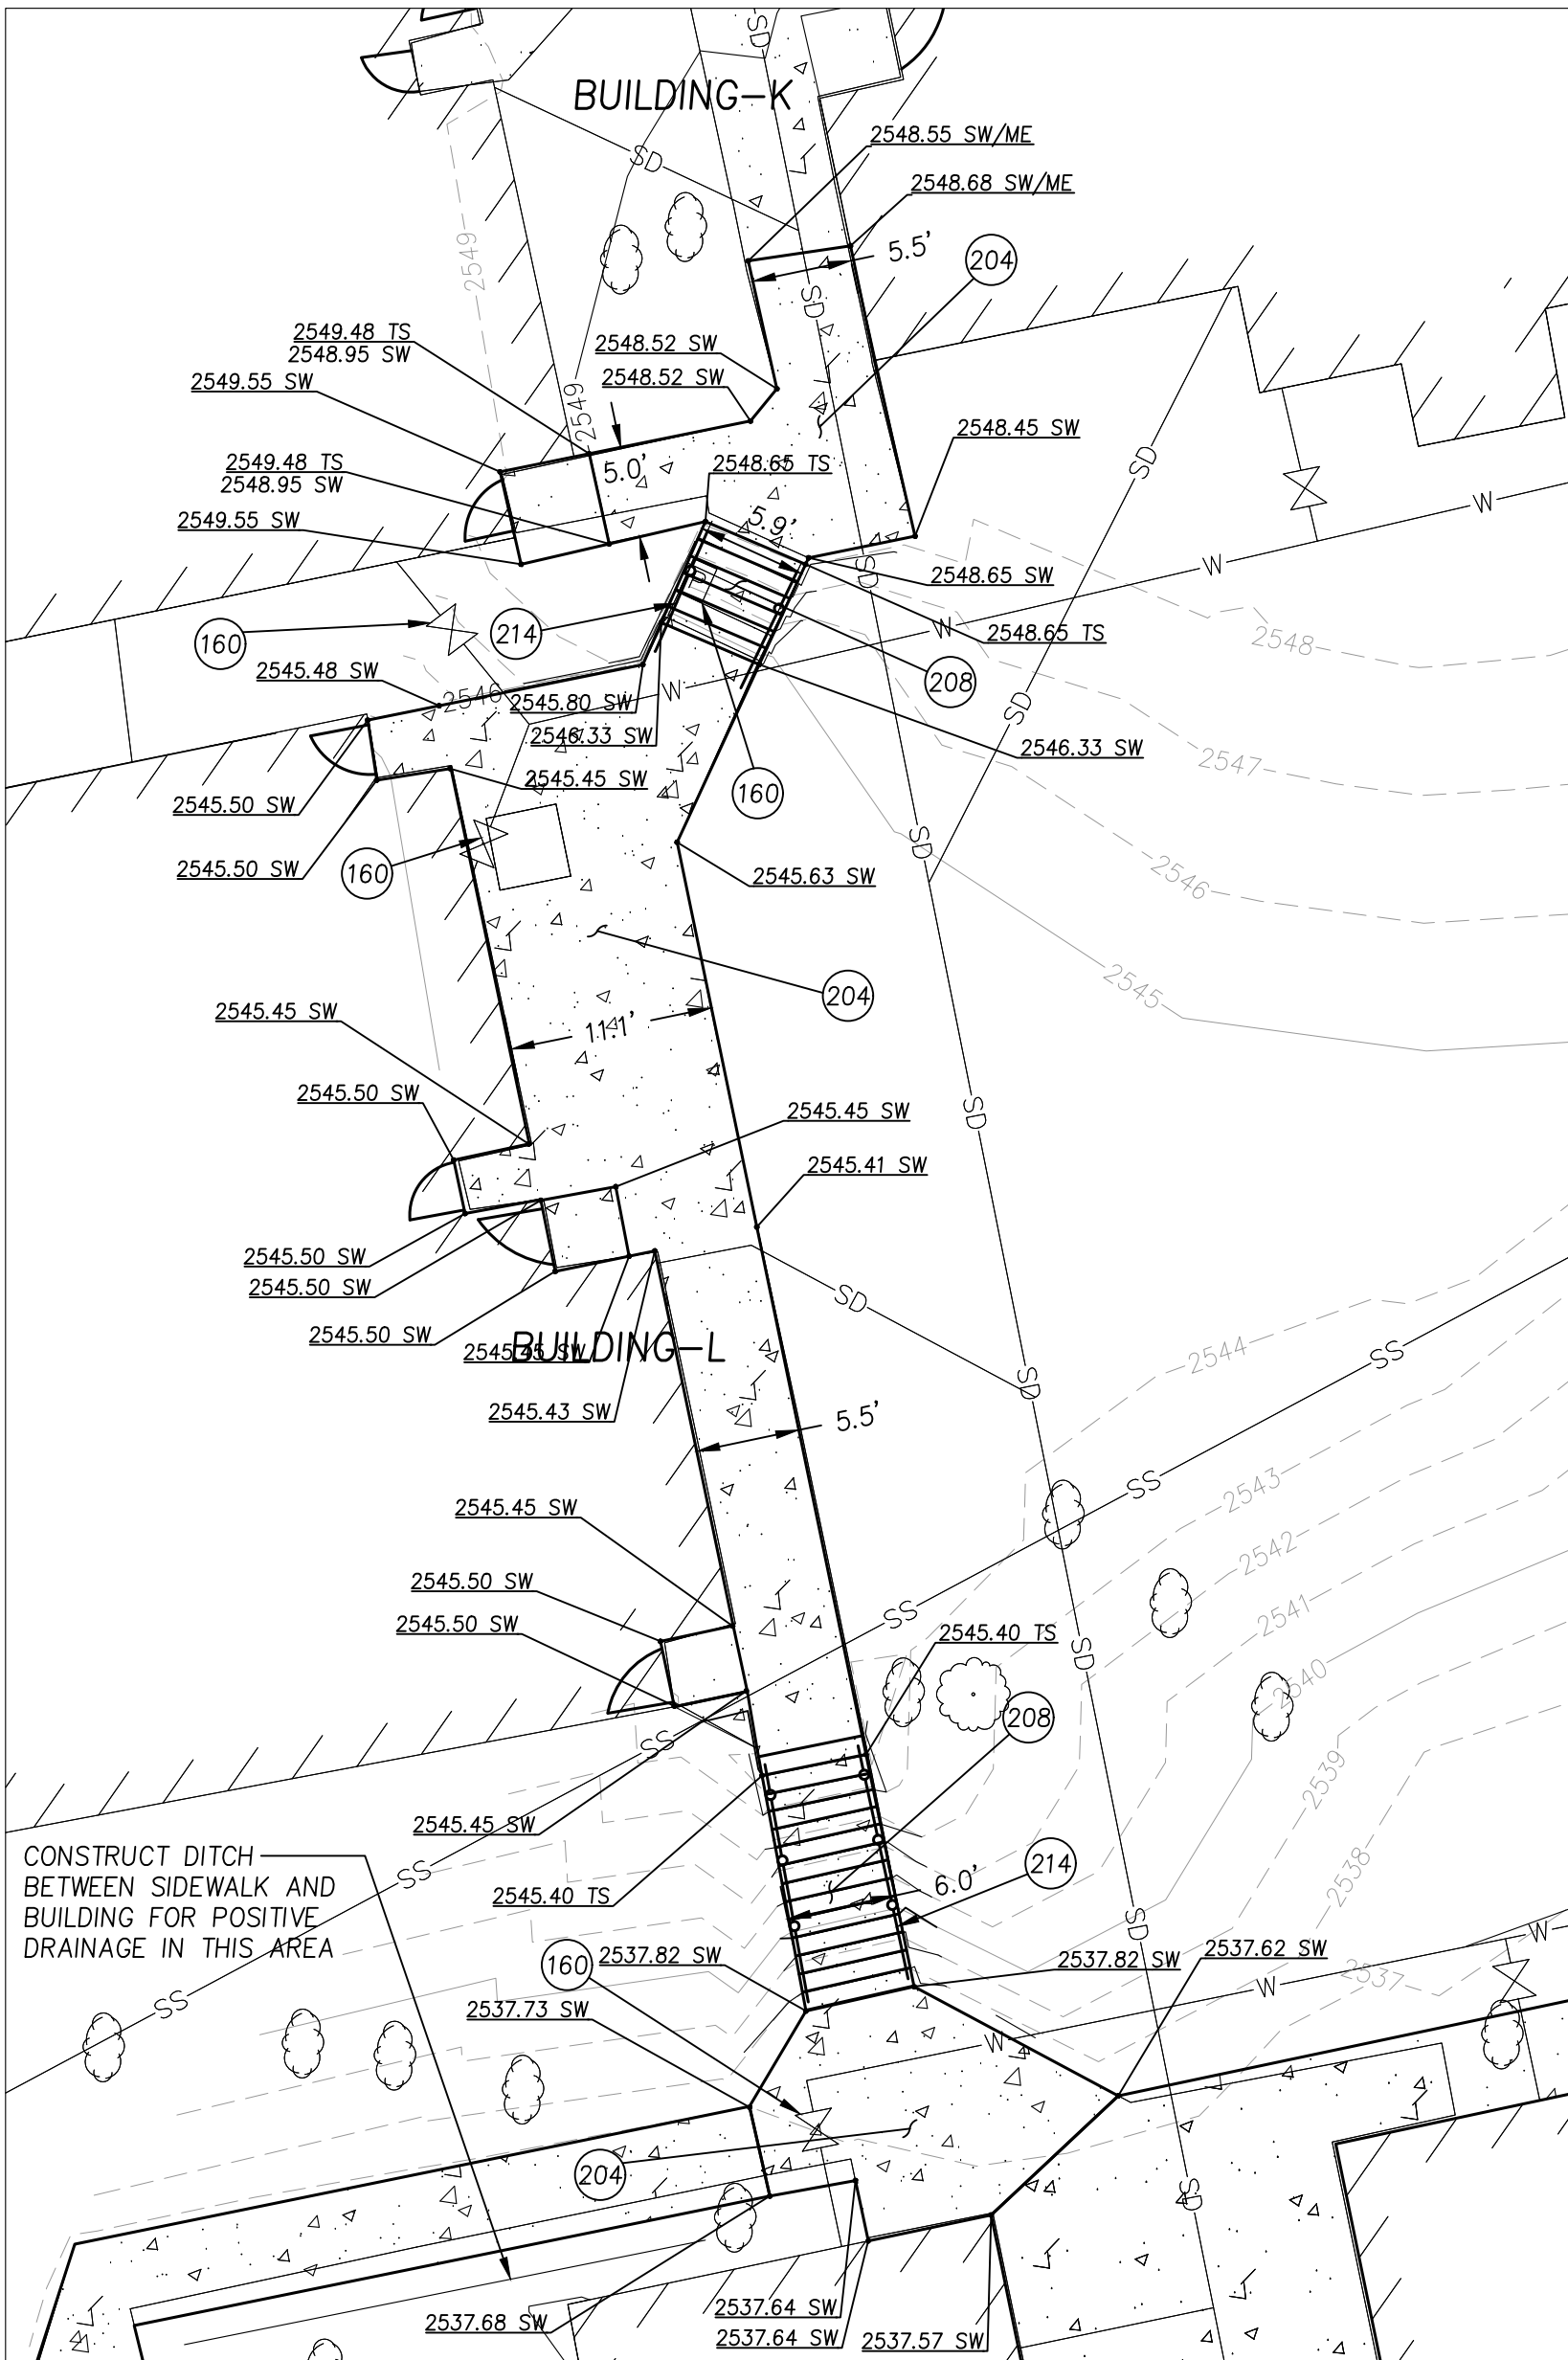

PROPOSED PRIORITY AREA #3

SCALE 1" = 10'

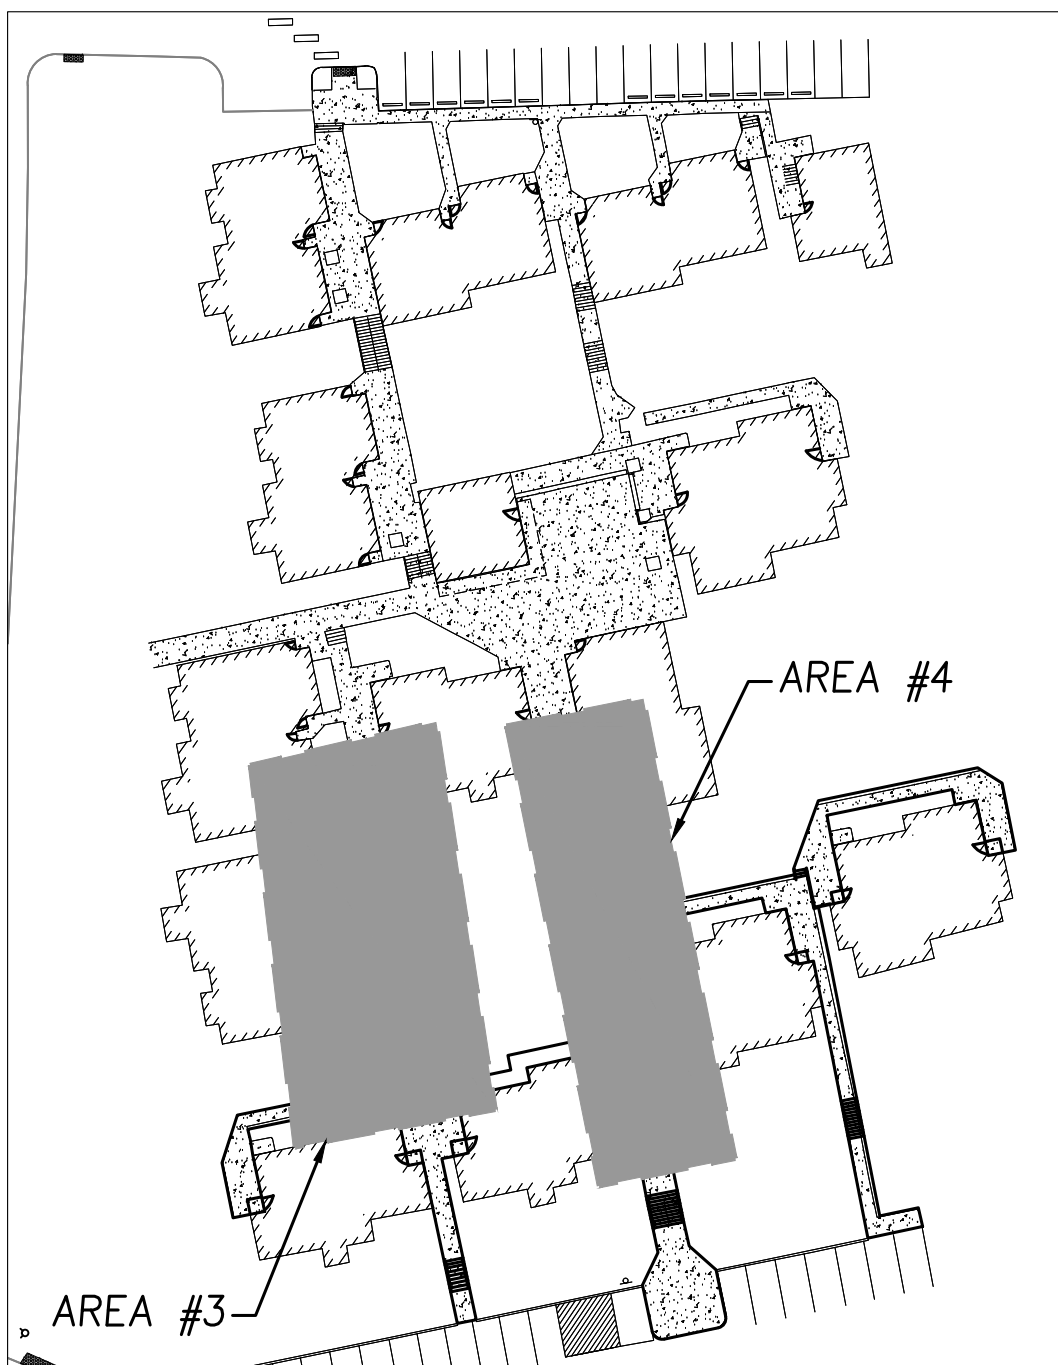

KEY MAP

SITE PREP AND DEMOLITION NOTES:

- SAWCUT AND REMOVE ASPHALT, CONCRETE SIDEWALK, AND/OR CONCRETE CURBS.
- REMOVE CONCRETE CURB, BRICK, AND/OR SIDEWALK, DISPOSE OFF-SITE.
- REMOVE EXISTING STAIRS.
- PROTECT EXISTING TREE.
- PROTECT EXISTING POWER STRUCTURE.
- PROTECT EXISTING SEWER CLEAN OUT.
- PROTECT EXISTING SHRUBS.
- PROTECT EXISTING UTILITY LINES.
- PROTECT EXISTING WATER METER.
- PROTECT EXISTING POWER JUNCTION BOX.
- PROTECT EXISTING IRRIGATION BOX.
- PROTECT EXISTING MANHOLE.


SPOT ELEVATION ABBREVIATION

ME = MATCH EXISTING
TS = TOP OF STEP
SW = SIDEWALK

**IN THE EVENT OF A CONFLICT BETWEEN CONTOURS AND SPOT ELEVATIONS, THE SPOT ELEVATIONS SHALL GOVERN.


PROPOSED LEGEND

- LIGHT POLE
- SIGN
- PROPOSED A.C. PAVEMENT
- PROPOSED CONCRETE CEMENT SURFACE
- TRUNCATED DOME
- SAWCUT LIMITS
- CONCRETE LINE
- CURB LINE
- HANDRAIL
- AREA DRAIN
- STRIPING

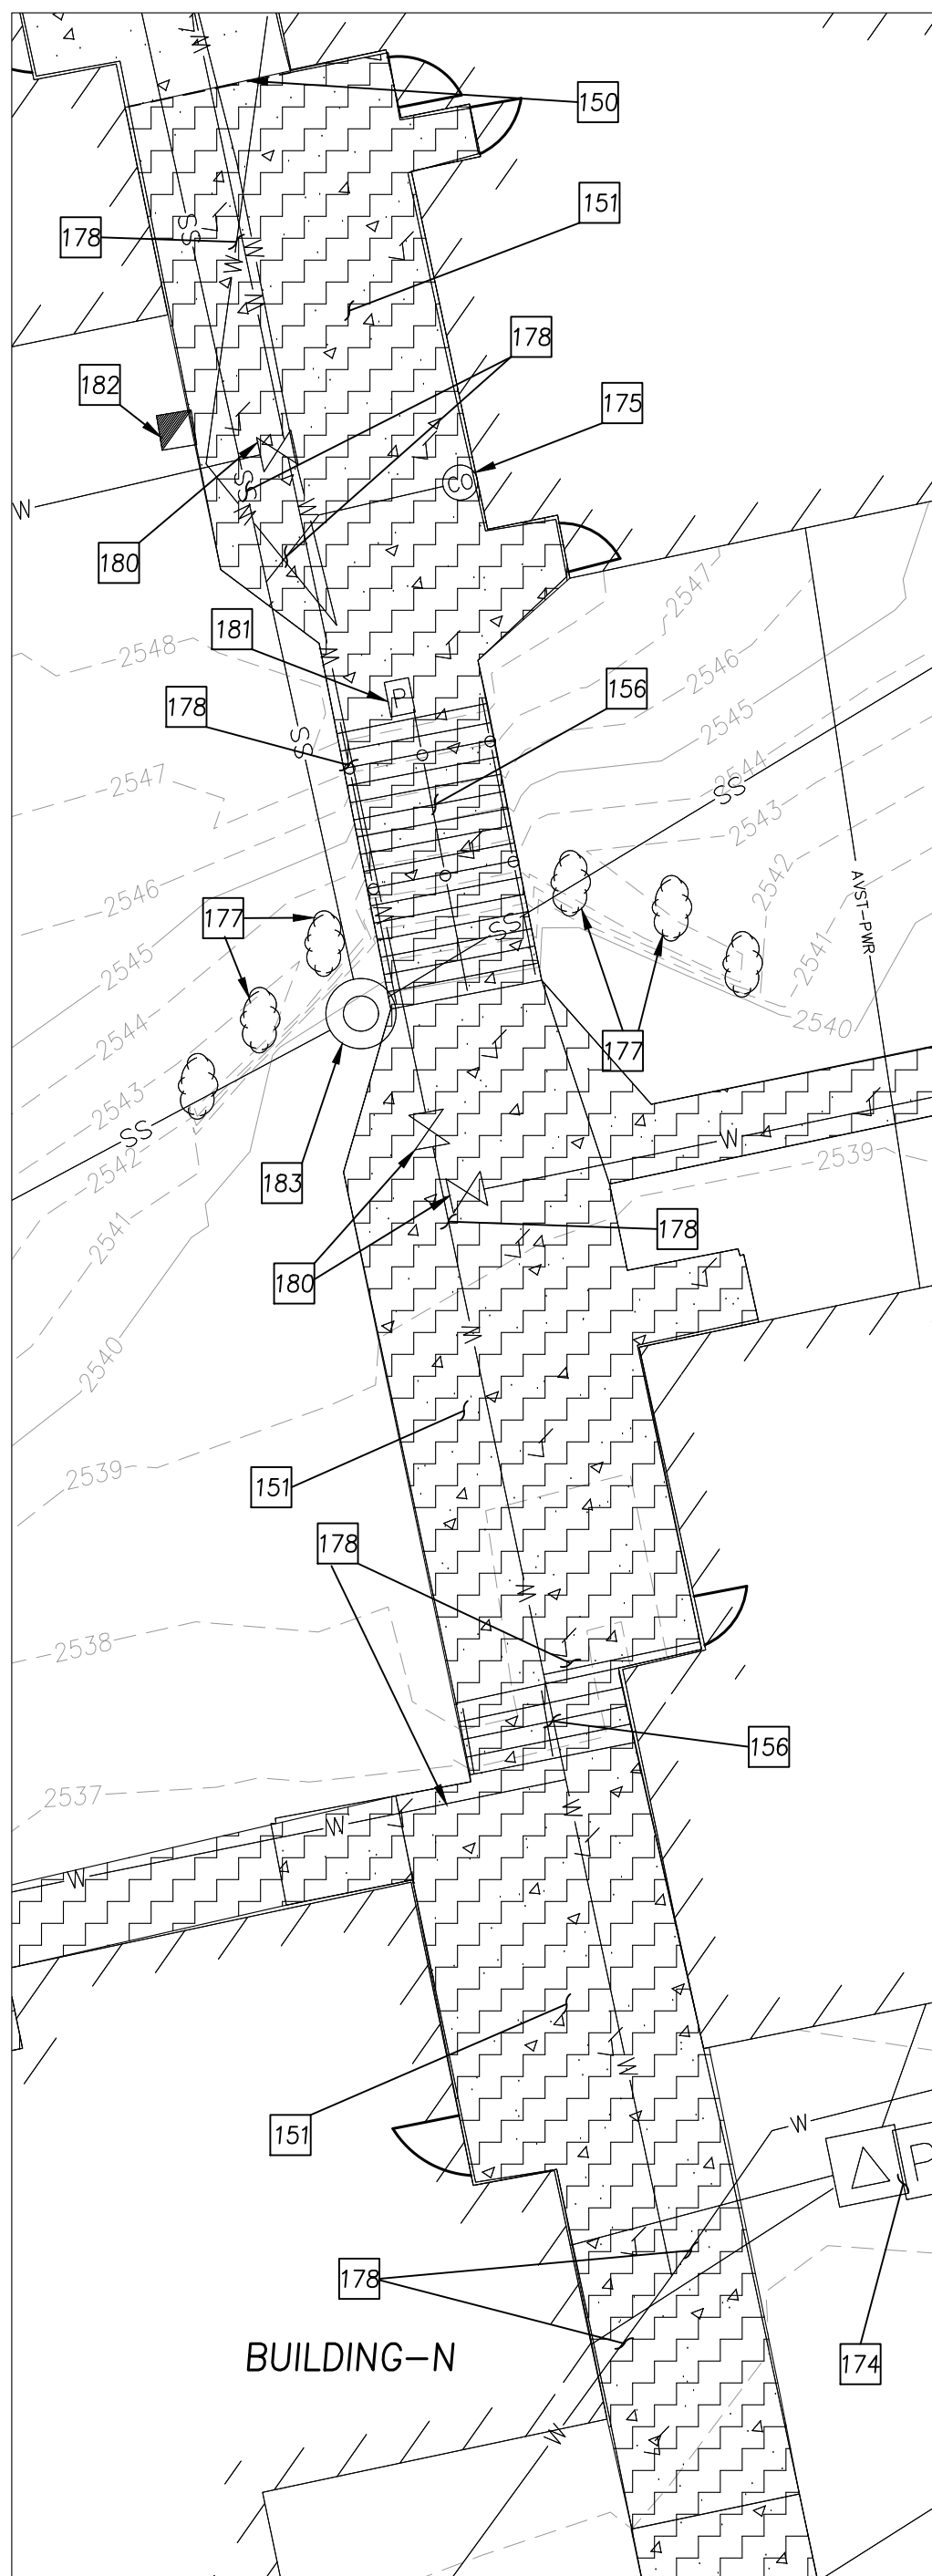

EXISTING PRIORITY AREA #4

SCALE 1" = 10'

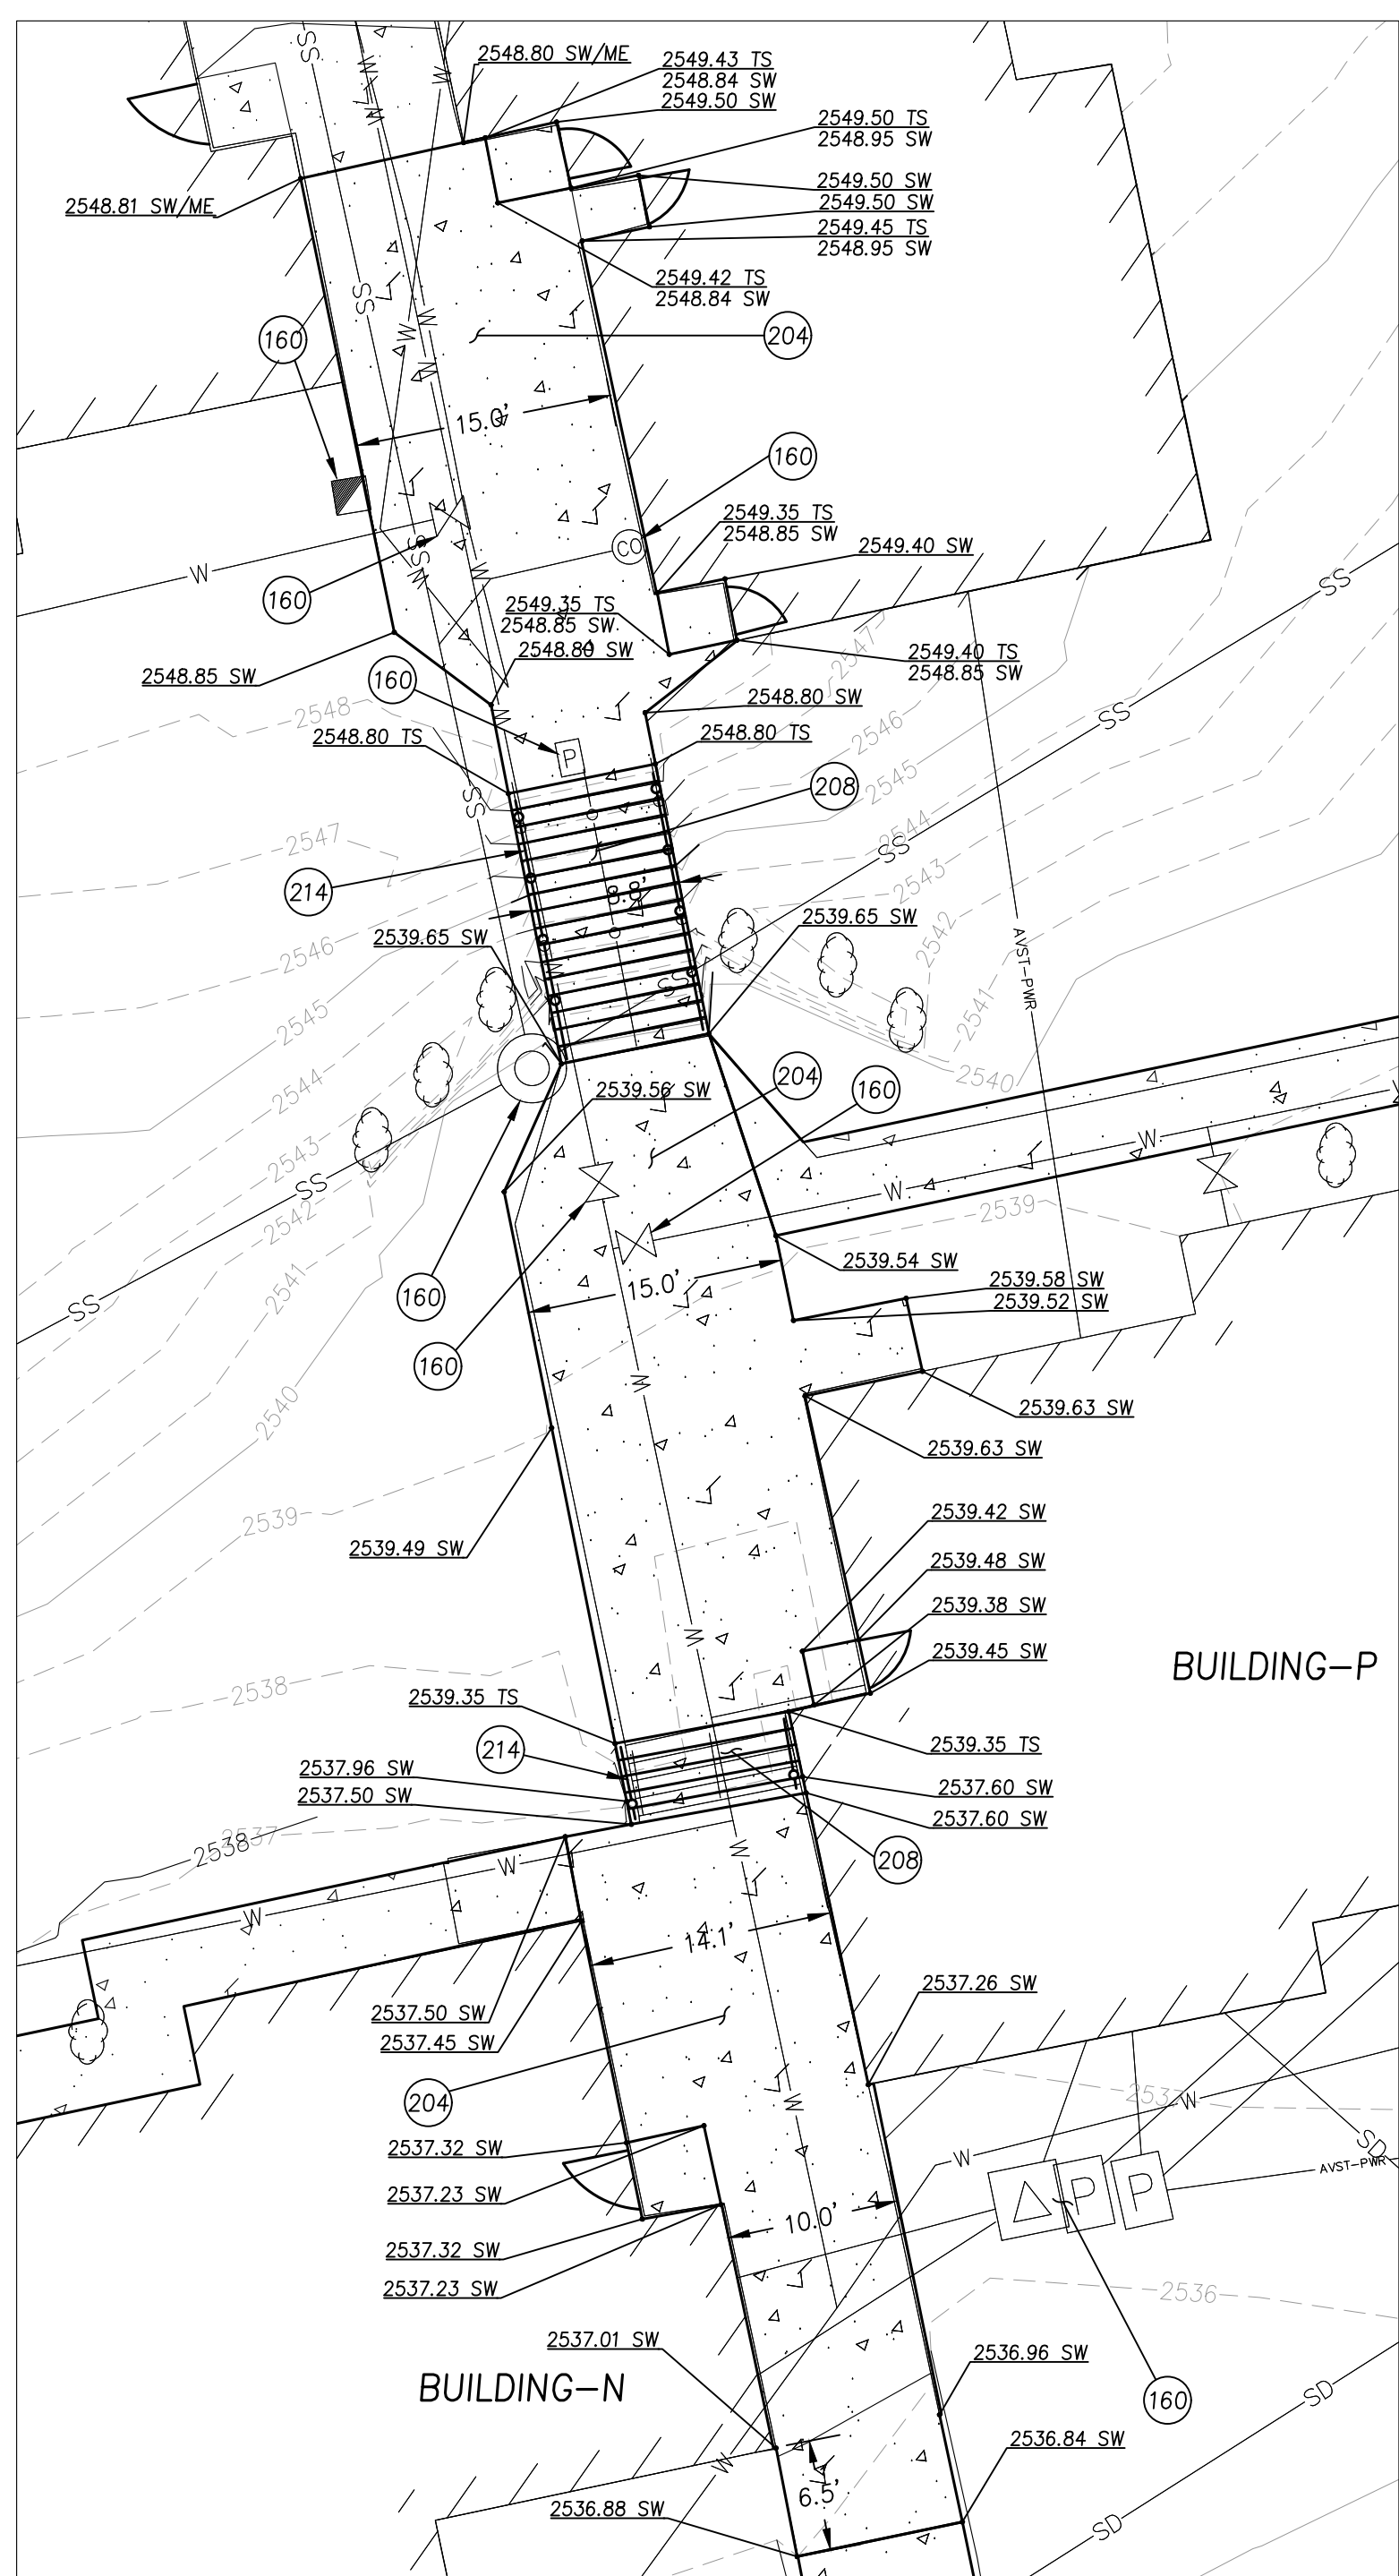


PROPOSED PRIORITY AREA #4

SCALE 1" = 10'

CONSTRUCTION NOTES:

- PROTECT STRUCTURES AND ADJUST TO FINISH GRADE, AS NECESSARY.
- CONSTRUCT SIDEWALK PER THE CITY OF PULLMAN STANDARD DRAWING 8 MODIFIED TO WSU STANDARDS, SHEET C5.0.
- CONSTRUCT STAIRS PER DETAILS, SHEET C5.1.
- CONSTRUCT RAILING PER DETAILS, SHEET C5.1.

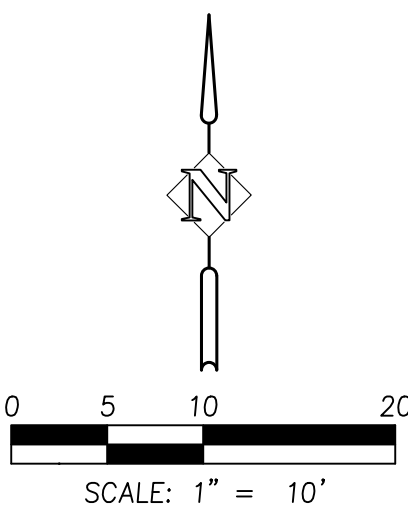

SITE PLAN PHASE 3A

COLUMBIA VILLAGE APARTMENT SIDEWALK REPLACEMENT

PULLMAN, WA

SYNTIER
Engineering, Inc.
405 SE Breckford Drive, Suite C Pullman, WA 99163
www.SyntierEng.com 509.391.6187



DESIGNED: JCM
DRAWN: JCM
CHECKED: SAS
DATE: AUGUST 10, 2023


NO.	DESCRIPTION	R	E	V	I	S	I	O	N	S

SHEET NO.

C4.0

10 OF 15

JOB NO. WSU-08

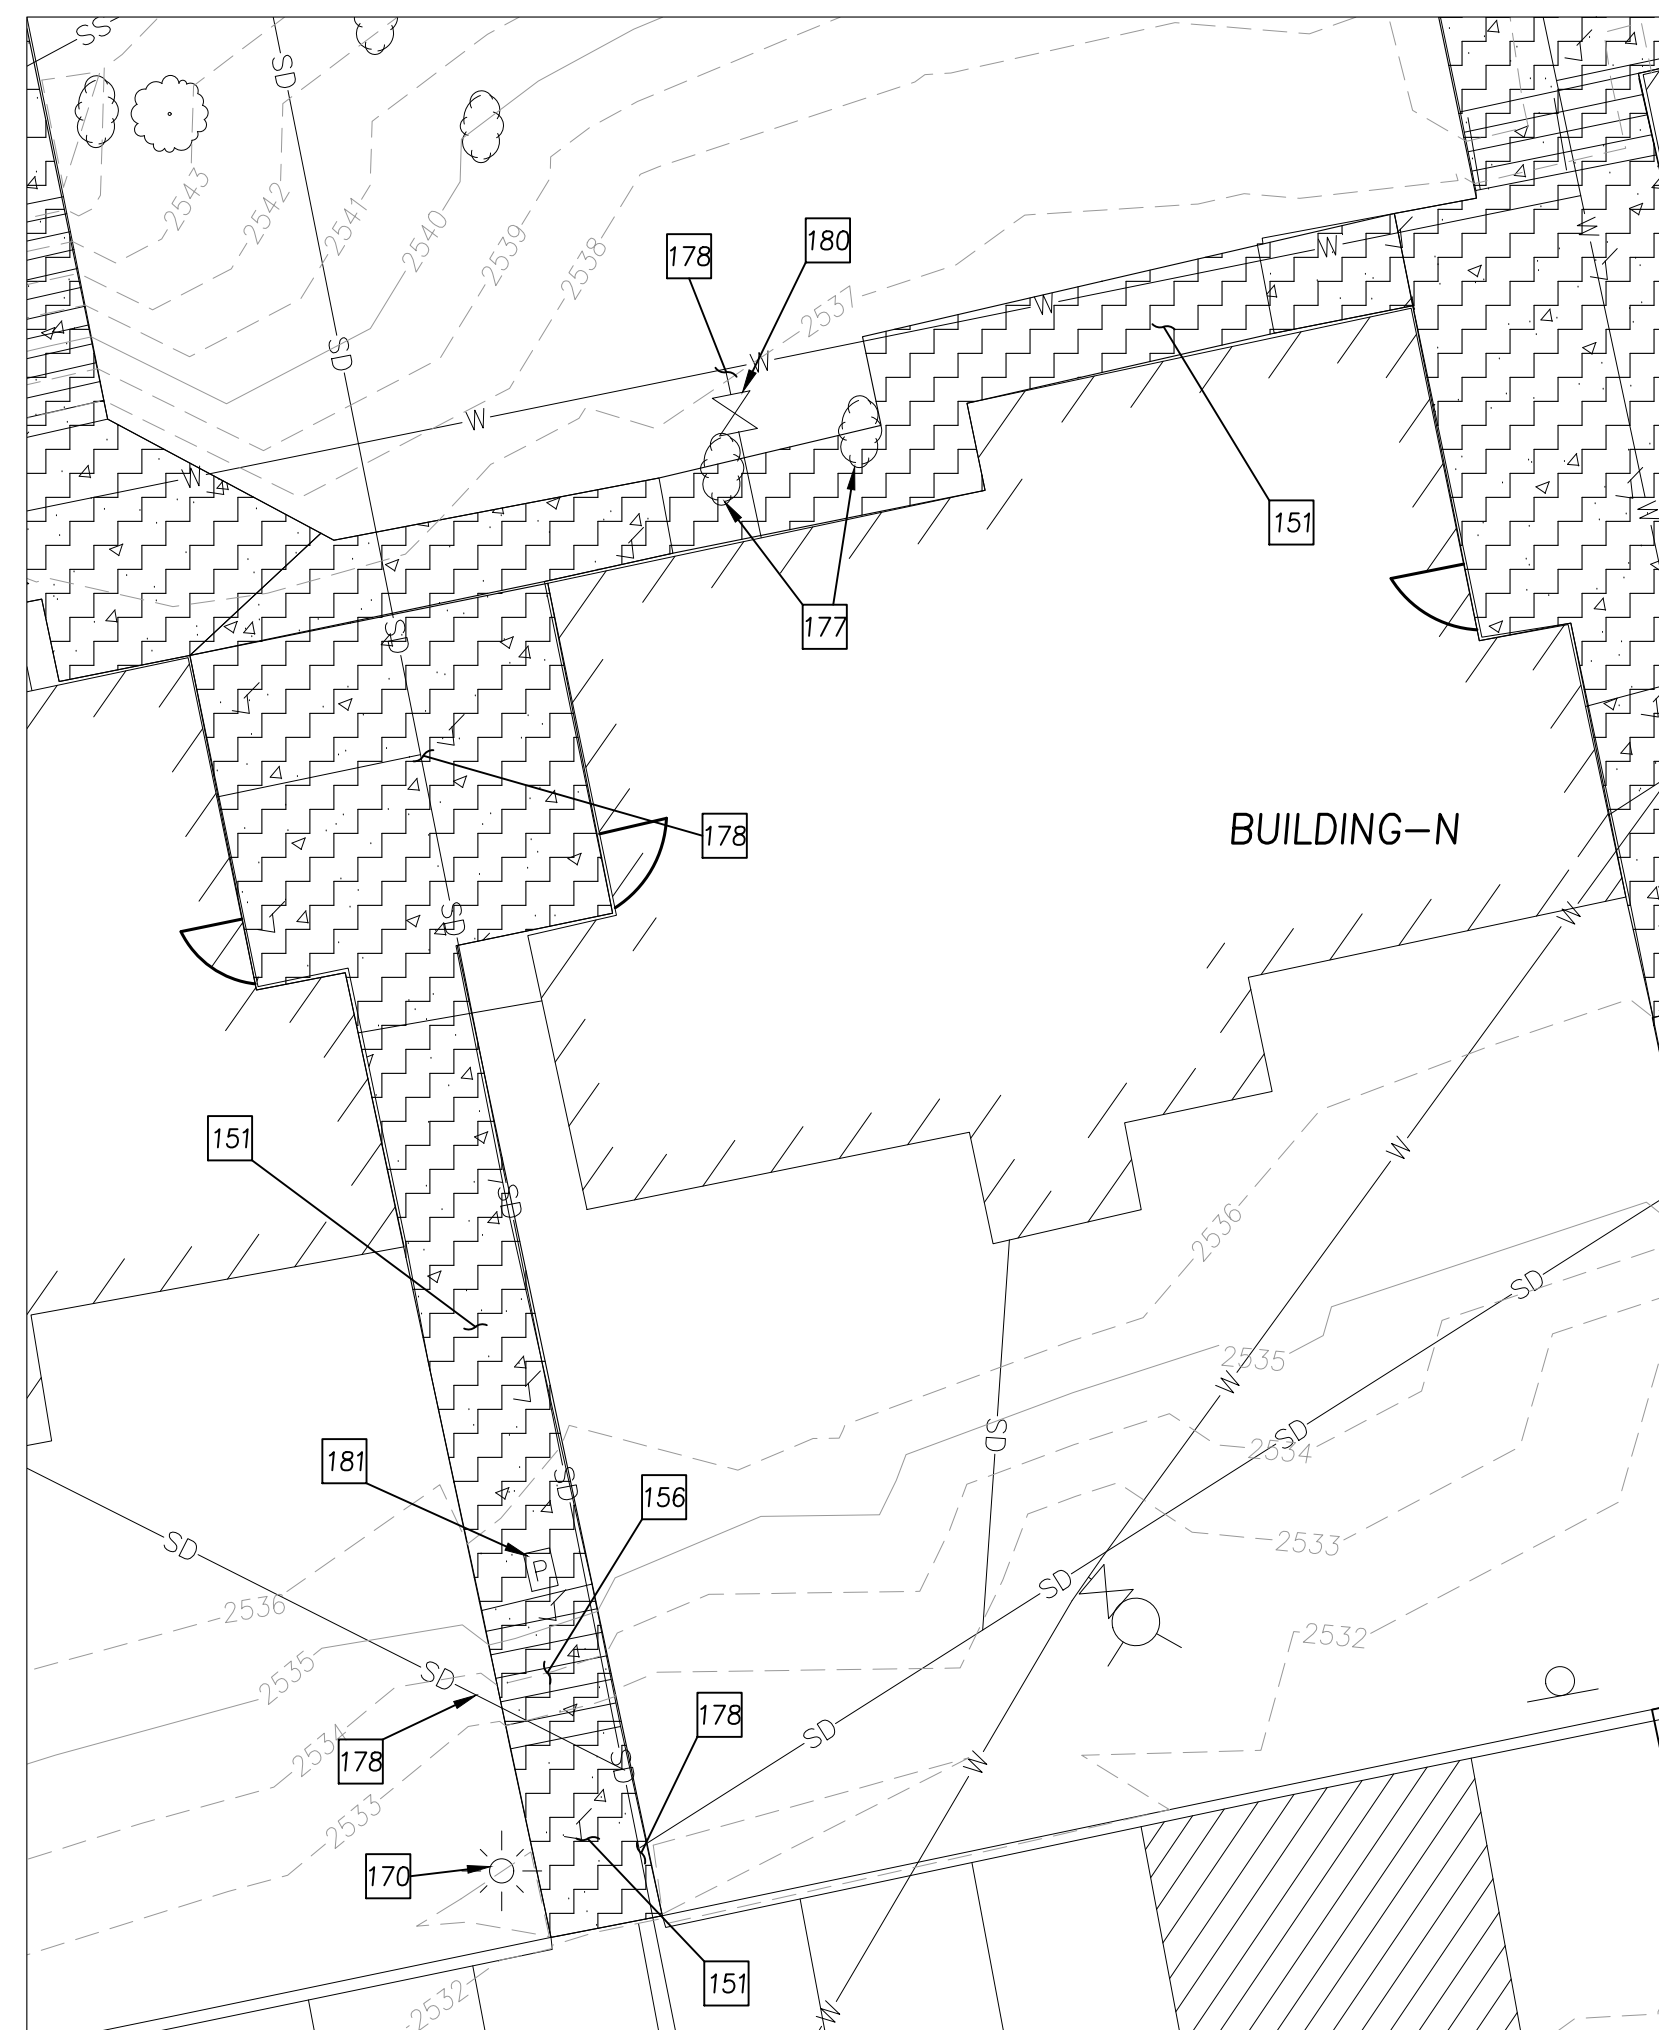

EXISTING PROJECT AREA #3


SCALE 1" = 10'

SITE PREP AND DEMOLITION NOTES:



- | | | |
|-----|---|-------------------------|
| 151 | REMOVE CONCRETE CURB, BRICK, AND/OR SIDEWALK, DISPOSE OFF-SITE. | CONT.
REPA
IRRIG. |
| 156 | REMOVE EXISTING STAIRS. | |
| 170 | PROTECT EXISTING LIGHT POLE. | |
| 177 | PROTECT EXISTING SHRUBS. | |
| 178 | PROTECT EXISTING UTILITY LINES. | |
| 180 | PROTECT EXISTING WATER METER. | |
| 181 | PROTECT EXISTING POWER JUNCTION BOX. | |

CONTRACTOR IS RESPONSIBLE FOR
REPAIRING ANY DAMAGES TO THE
IRRIGATION SYSTEM DURING CONSTRUCTION.

DEMO LEGEND

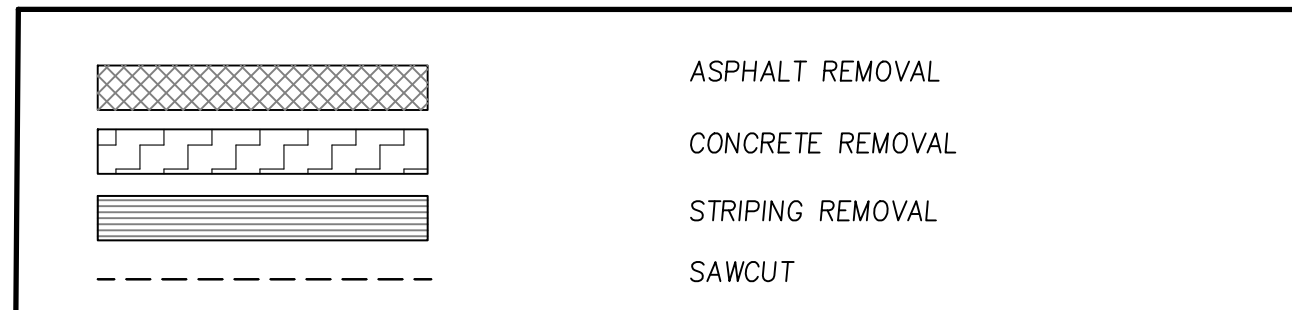

EXISTING LEGEND

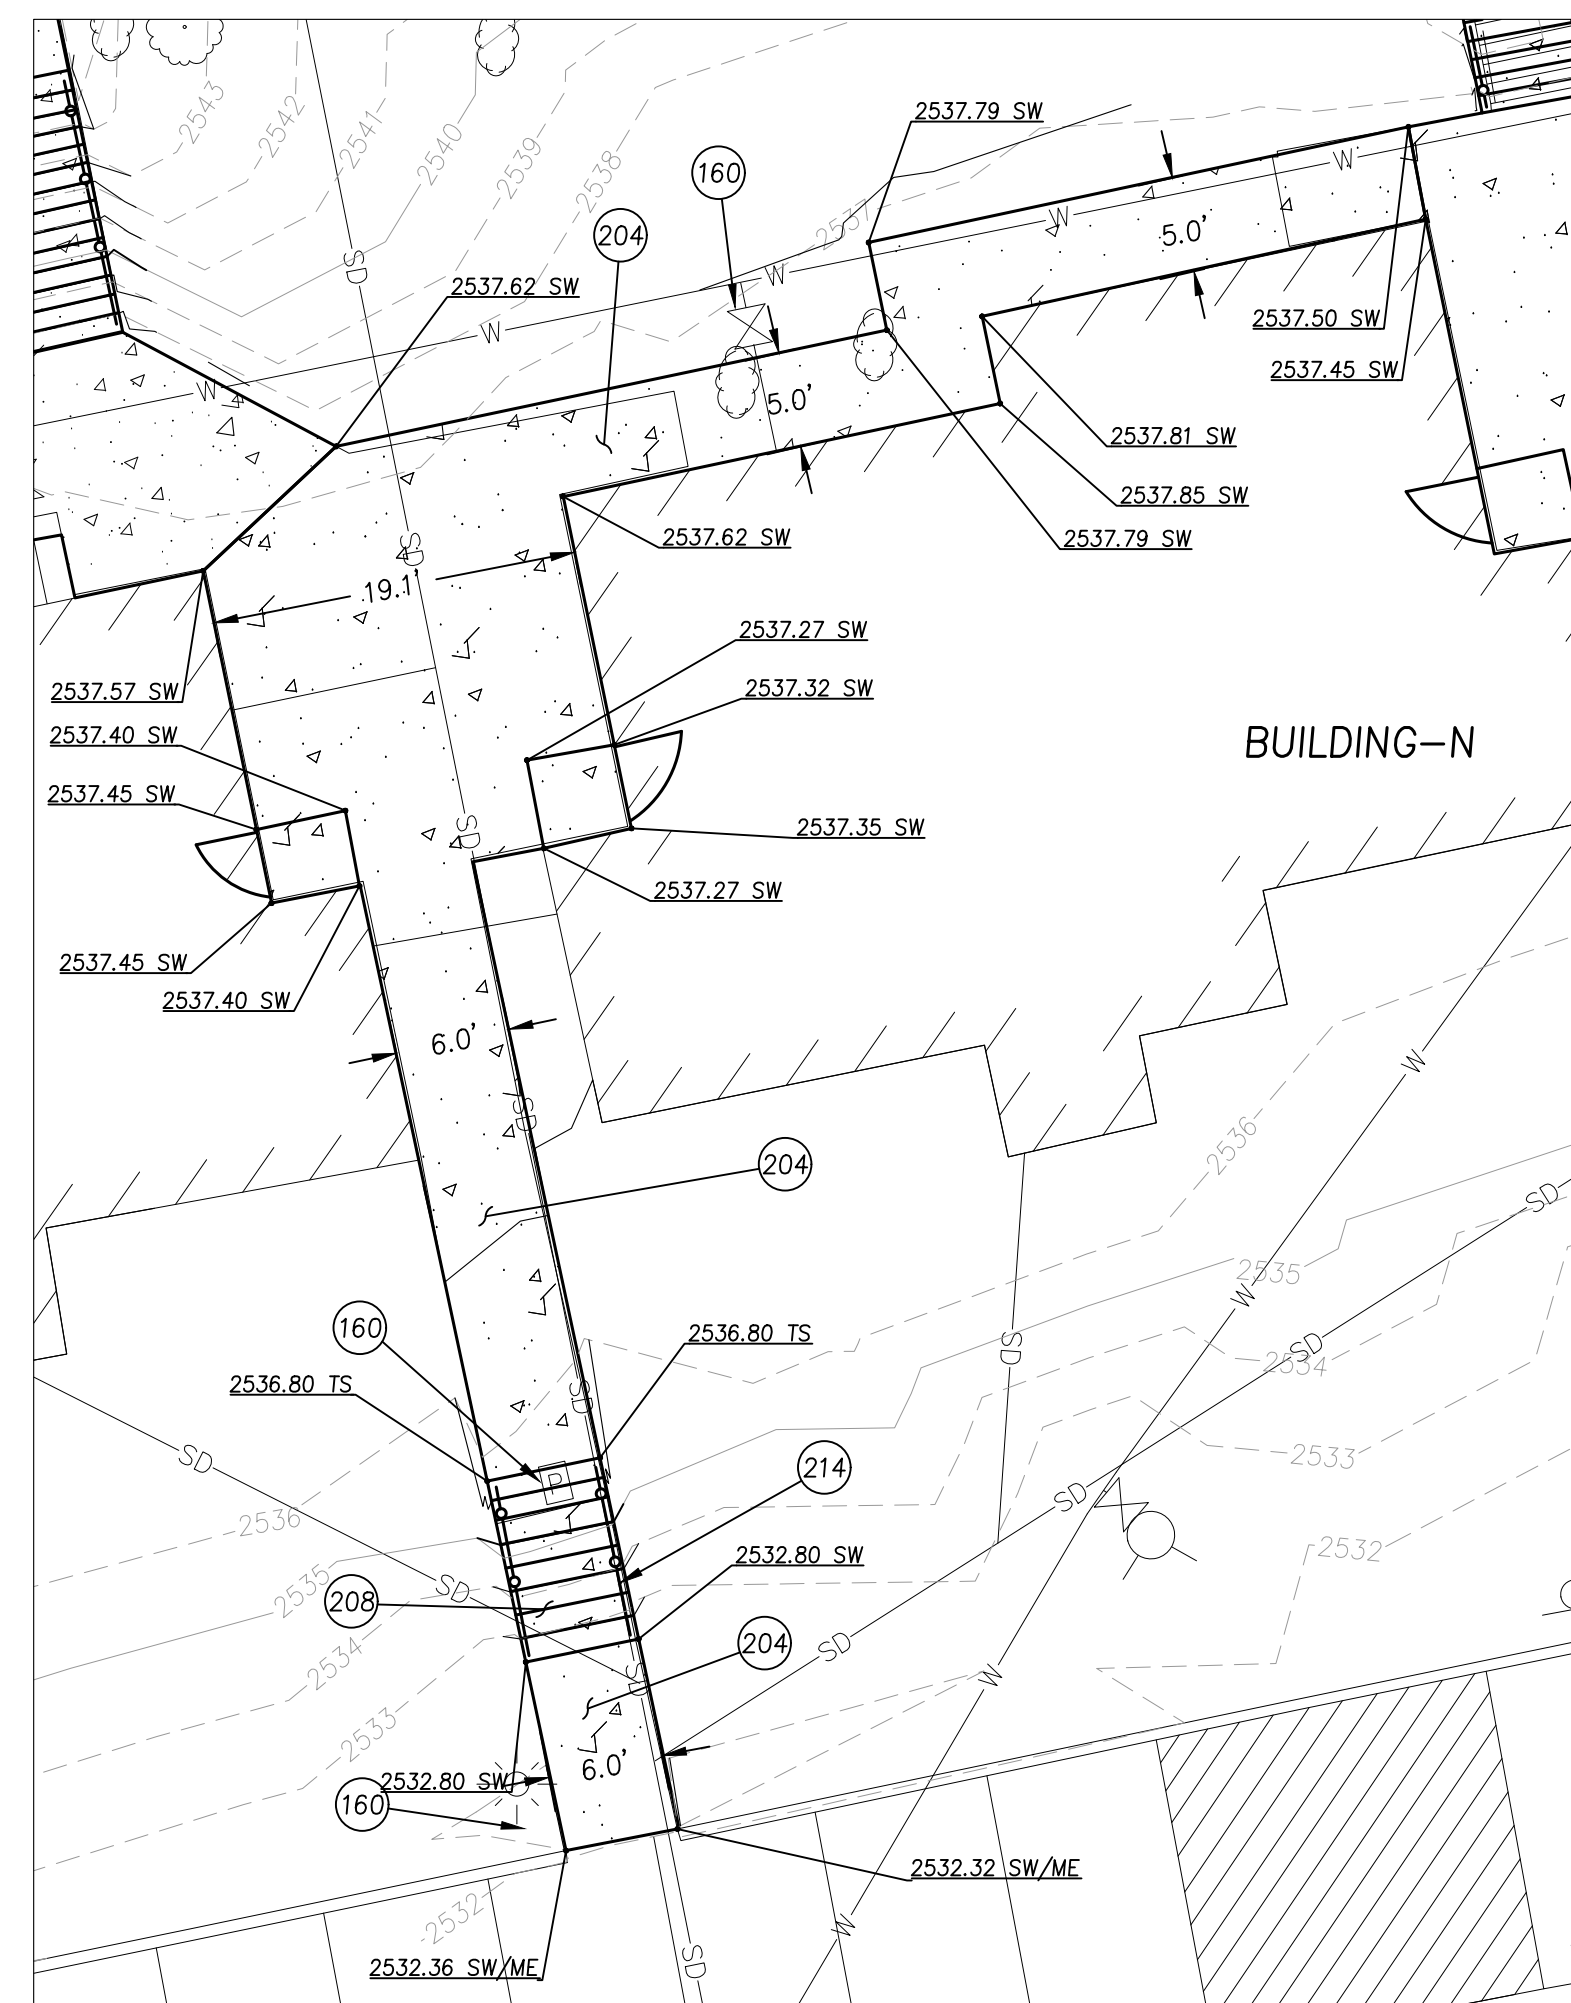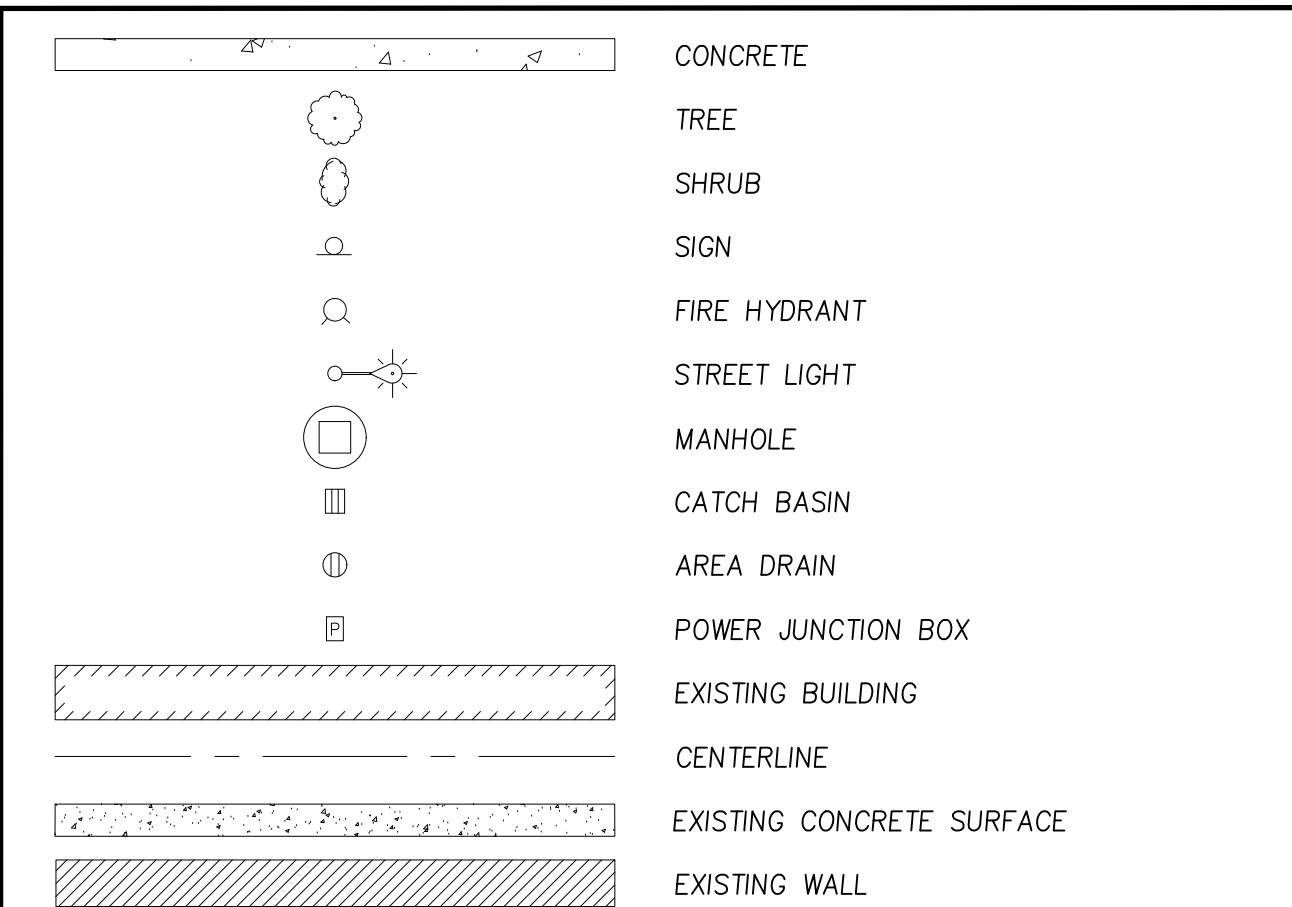

PROPOSED PROJECT AREA #3

SCALE 1" = 10'

CONSTRUCTION NOTES:




- 160 PROTECT STRUCTURES AND ADJUST TO FINISH GRADE, AS NECESSARY.
- 204 CONSTRUCT SIDEWALK PER THE CITY OF PULLMAN STANDARD DRAWING 8 MODIFIED TO WSU STANDARDS, SHEET C5.0.
- 208 CONSTRUCT STAIRS PER DETAILS, SHEET C5.1.
- 214 CONSTRUCT RAILING PER DETAILS, SHEET C5.1.

SPOT ELEVATION ABBREVIATION



ME = MATCH EXISTING
TS = TOP OF STEP
SW = SIDEWALK

****IN THE EVENT OF A CONFLICT BETWEEN
CONTOURS AND SPOT ELEVATIONS, THE SPOT
ELEVATIONS SHALL GOVERN.**

PROPOSED LEGEND

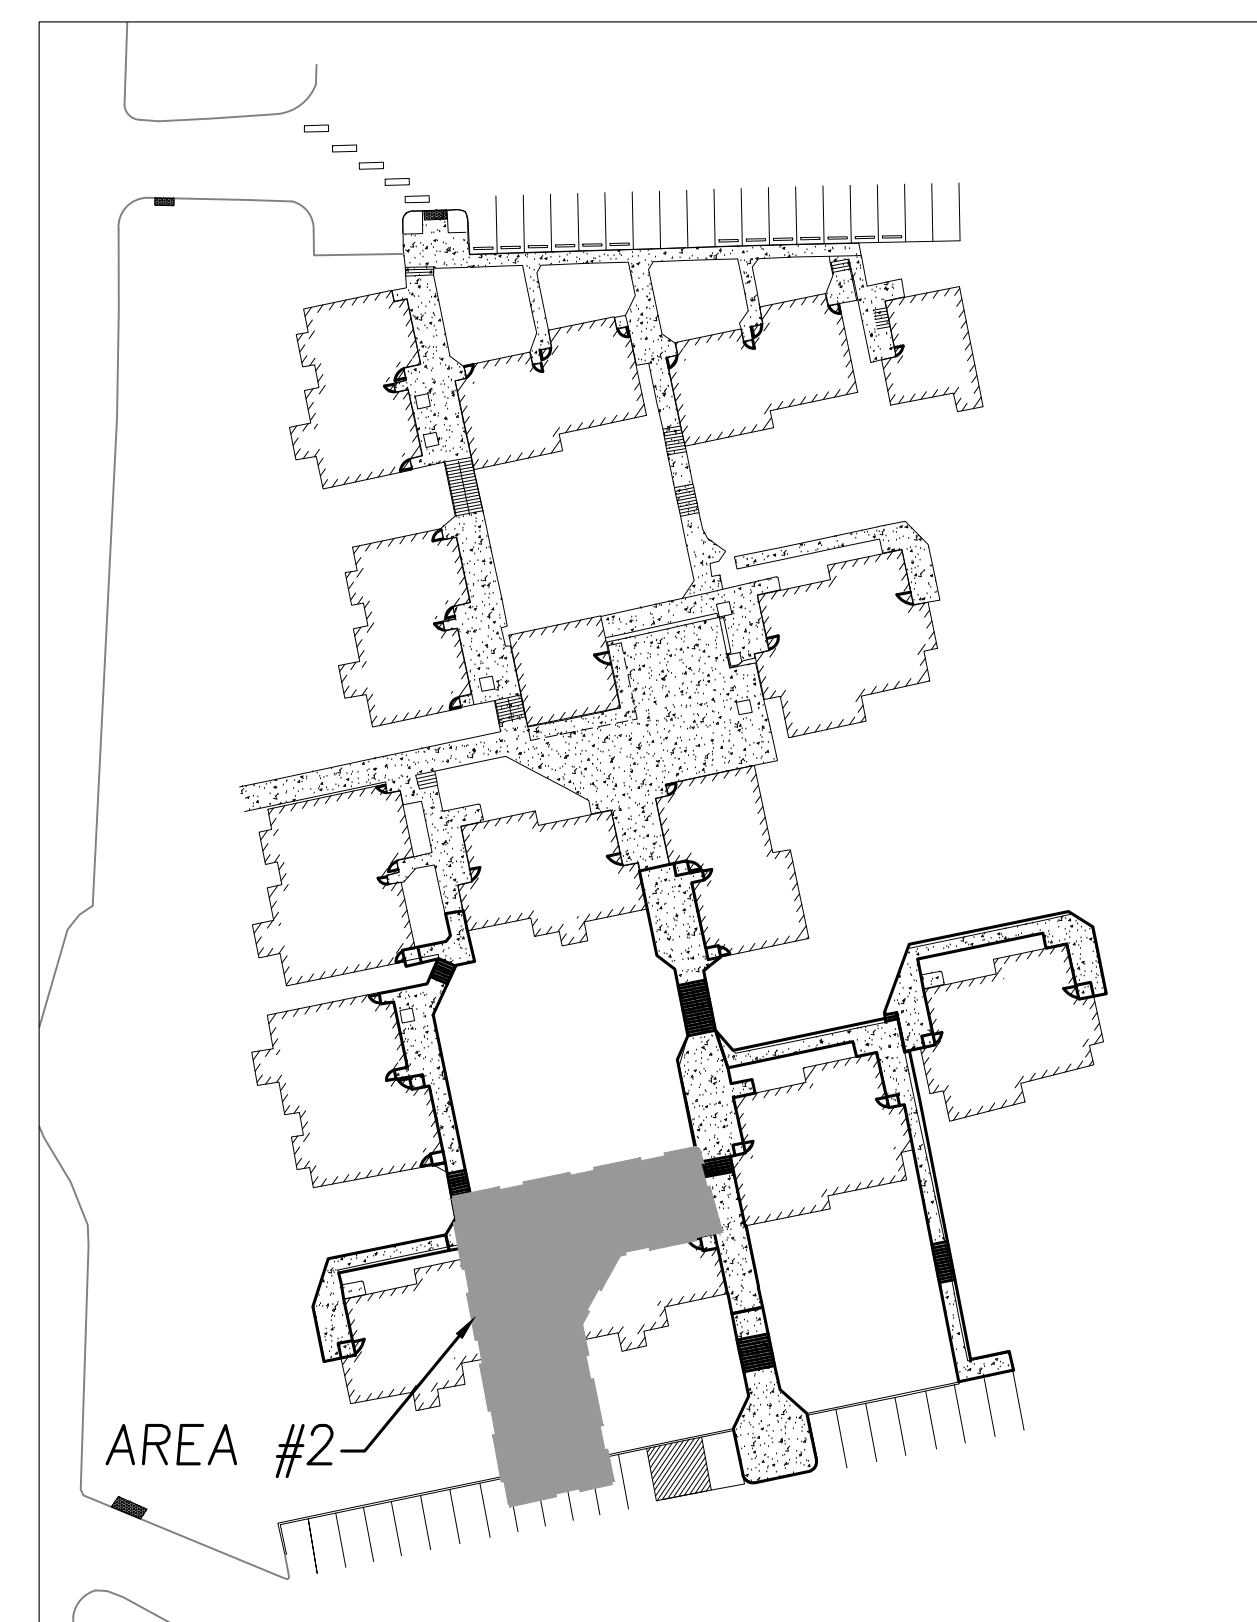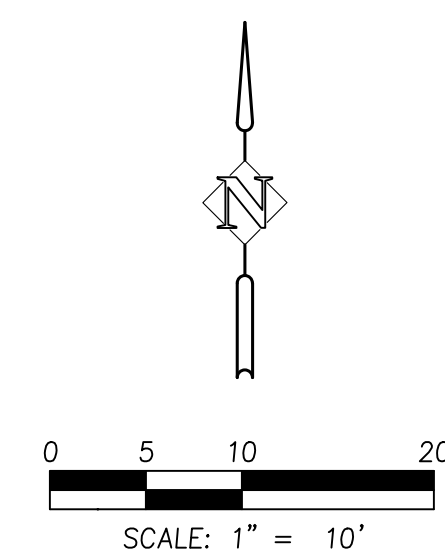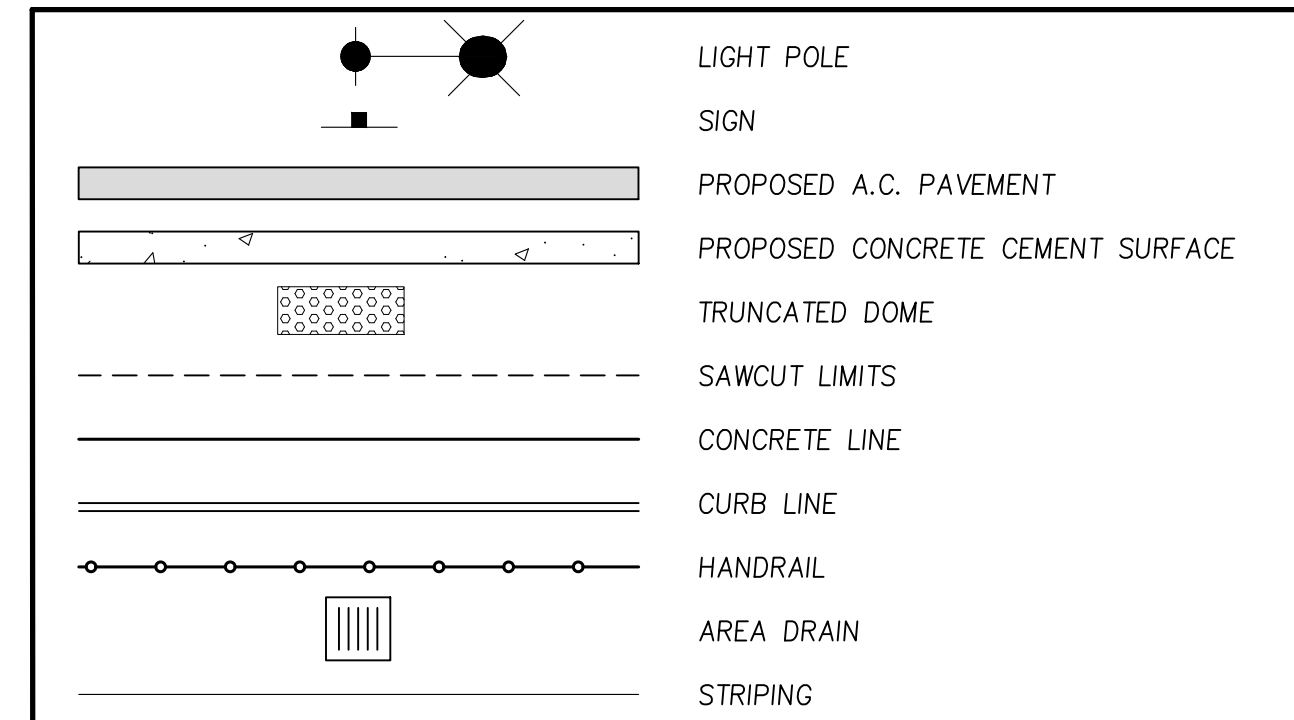

KEY MAP

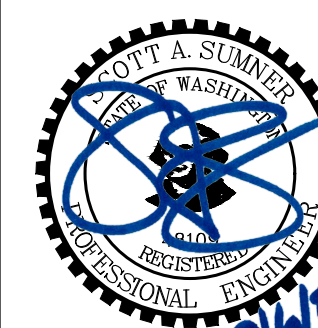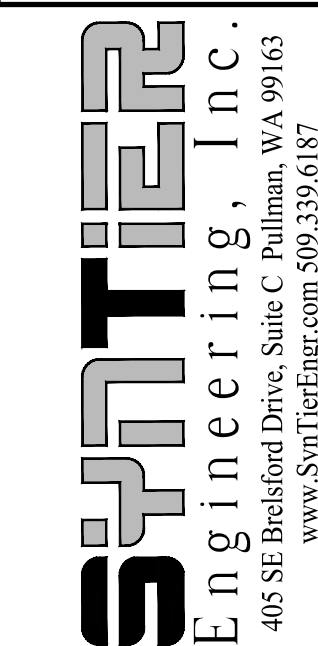

DESIGNED:	JCM
DRAWN:	JCM
CHECKED:	SAS
DATE:	AUGUST 10, 2023

[illegible]

SHEET NO.

C4.1

11 OF 15

JOB NO.	
---------	--

WSU-08

SITE PLAN PHASE 3B

COLUMBIA VILLAGE APARTMENT SIDEWALK REPLACEMENT

PULLMAN, WA


SCALE 1" = 10'

SITE PREP AND DEMOLITION NOTES:

- | | |
|-----|--|
| 150 | SAWCUT AND REMOVE ASPHALT, CONCRETE SIDEWALK, AND/OR CONCRETE CURBS. |
| 151 | REMOVE CONCRETE CURB, BRICK, AND/OR SIDEWALK, DISPOSE OFF-SITE. |
| 156 | REMOVE EXISTING STAIRS. |
| 170 | PROTECT EXISTING LIGHT POLE. |
| 173 | PROTECT EXISTING TREE. |
| 177 | PROTECT EXISTING SHRUBS. |
| 178 | PROTECT EXISTING UTILITY LINES. |
| 180 | PROTECT EXISTING WATER METER. |
| 182 | PROTECT EXISTING IRRIGATION BOX. |

	CONCRETE
	TREE
	SHRUB
	SIGN
	FIRE HYDRANT
	STREET LIGHT
	MANHOLE
	CATCH BASIN
	AREA DRAIN
	POWER JUNCTION BOX
	EXISTING BUILDING
	CENTERLINE
	EXISTING CONCRETE SURFACE
	EXISTING WALL

	ASPHALT REMOVAL
	CONCRETE REMOVAL
	STRIPING REMOVAL
	SAWCUT

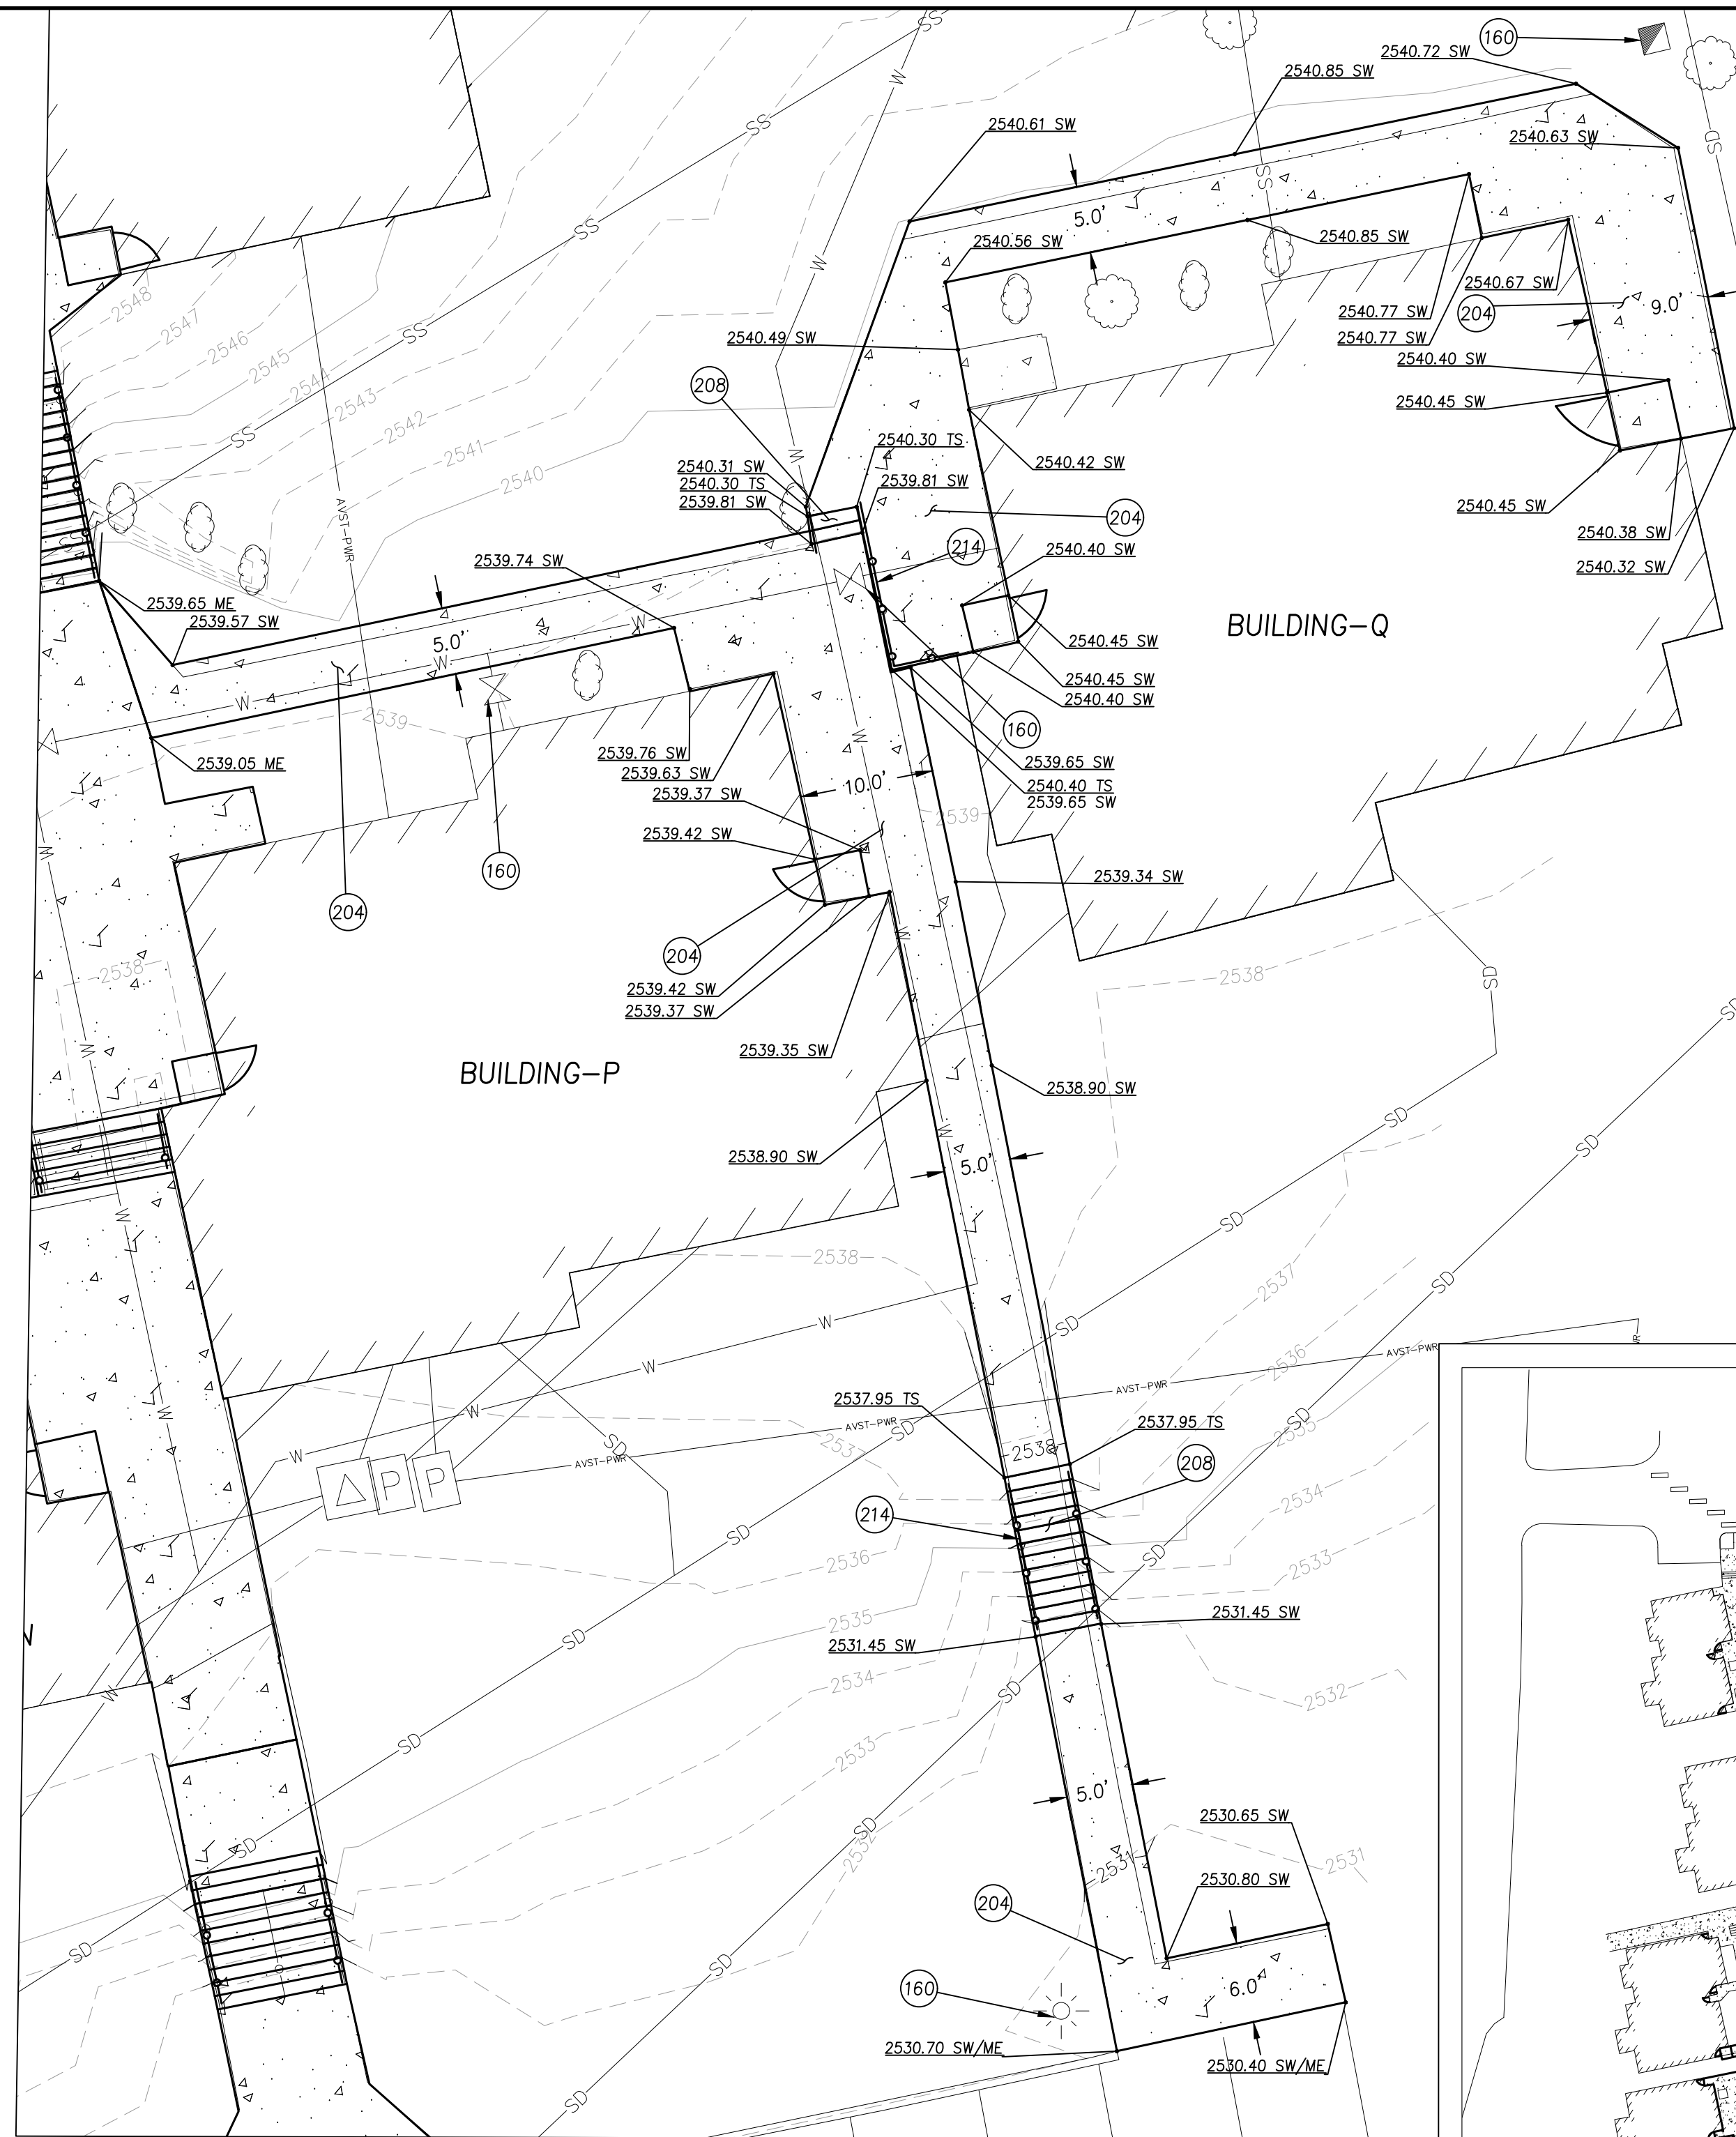

SCALE 1" = 10'

(160) PROTECT STRUCTURES AND ADJUST TO FINISH GRADE, AS NECESSARY.

(204) CONSTRUCT SIDEWALK PER THE CITY OF PULLMAN STANDARD DRAWING 8 MODIFIED TO WSU STANDARDS, SHEET C5.0.


(208) CONSTRUCT STAIRS PER DETAILS, SHEET C5.1.

(214) CONSTRUCT RAILING PER DETAILS, SHEET C5.1. PROPOSED LEGE


ME = MATCH EXISTING
TS = TOP OF STEP
SW = SIDEWALK

****IN THE EVENT OF A CONFLICT BETWEEN
CONTOURS AND SPOT ELEVATIONS, THE SPOT
ELEVATIONS SHALL GOVERN.**

	LIGHT POLE
	SIGN
	PROPOSED A.C. PAVEMENT
	PROPOSED CONCRETE CEMENT SURFACE
	TRUNCATED DOME
	SAWCUT LIMITS
	CONCRETE LINE
	CURB LINE
	HANDRAIL
	AREA DRAIN
	STRIPING

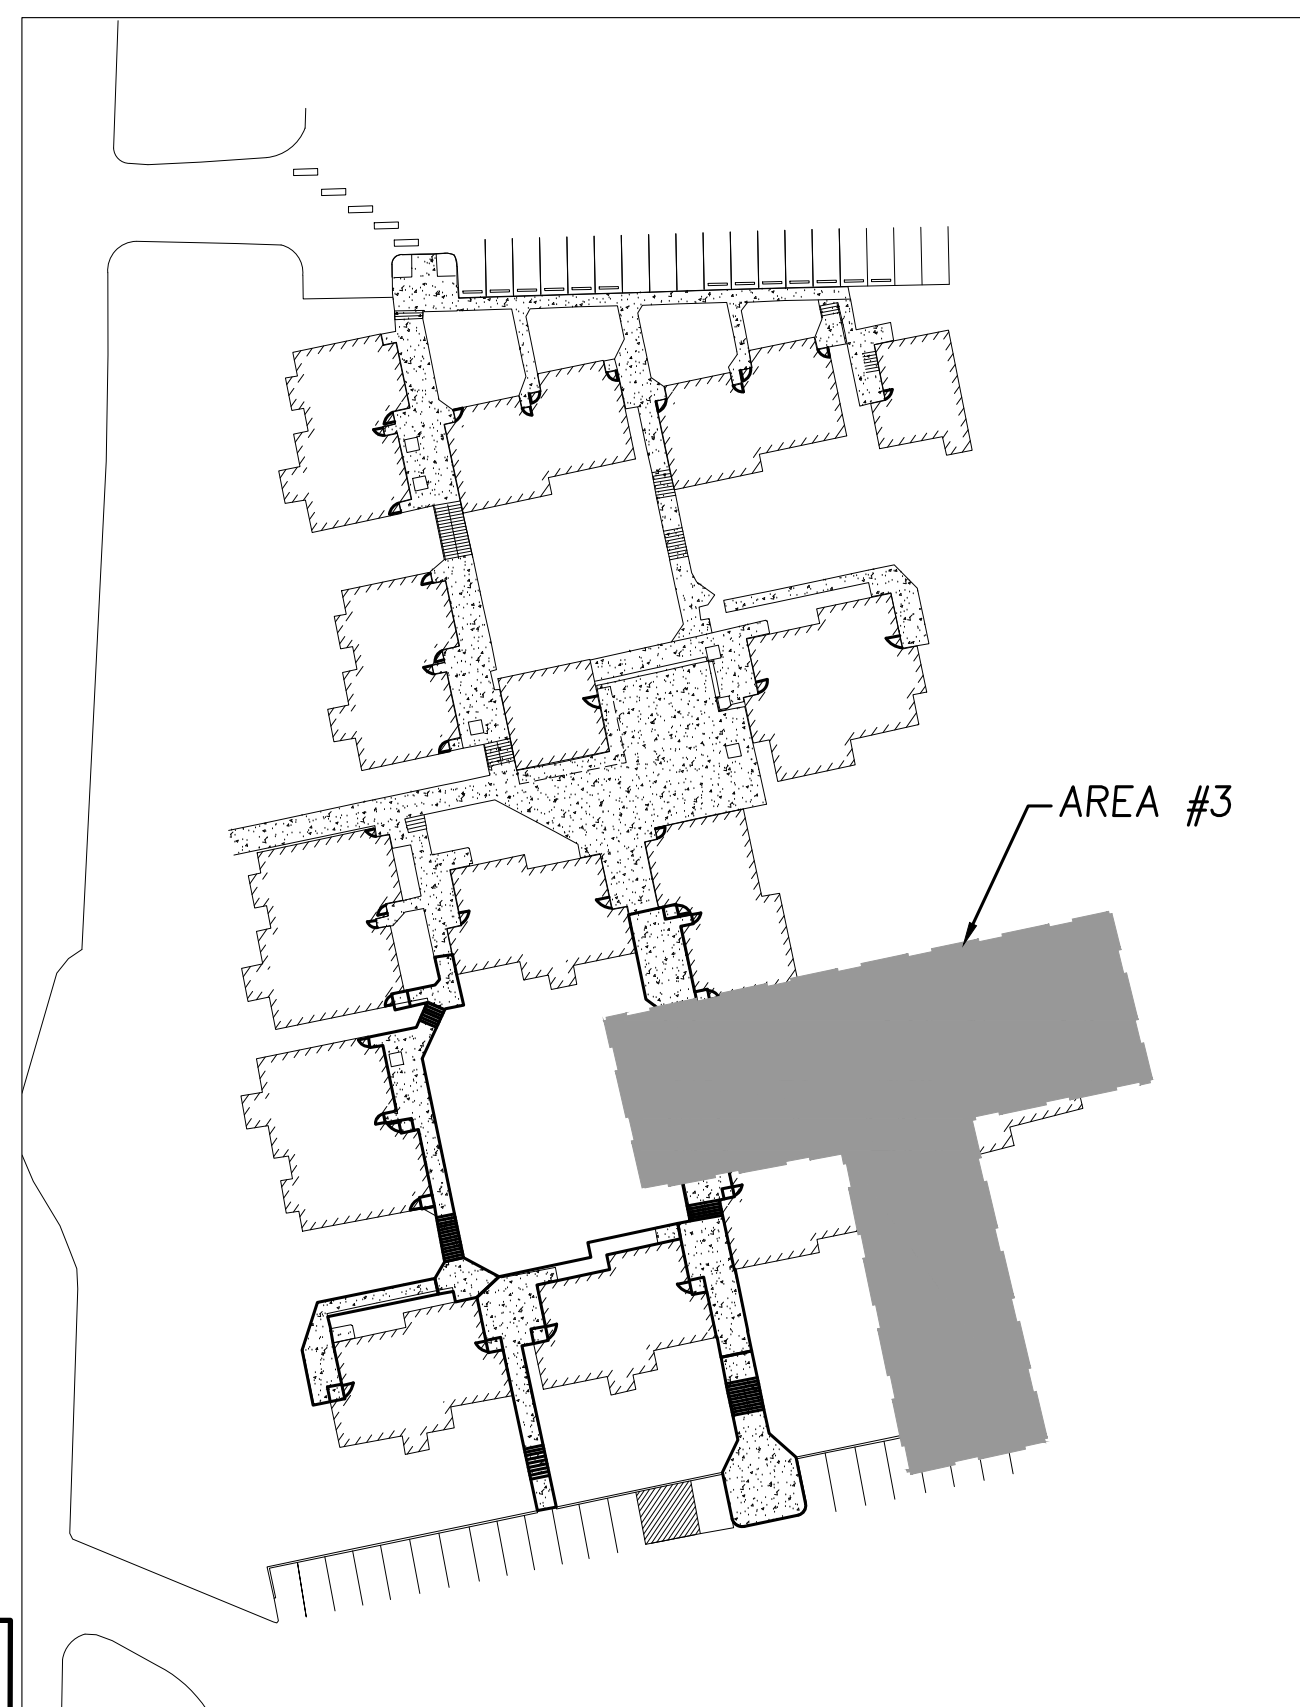

KEY MAP

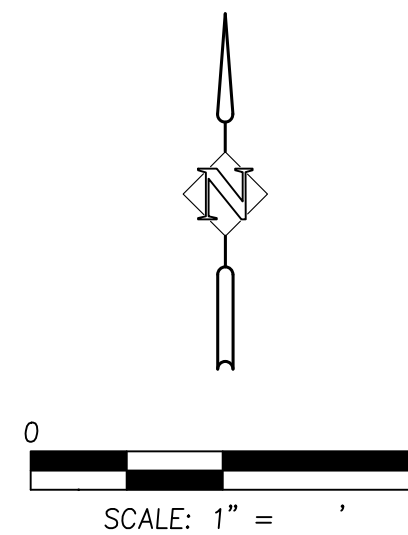

COLUMBIA VILLAGE APARTMENT SIDEWALK REPLACEMENT

PULLMAN, WA



DESIGNED:	JCM
DRAWN:	JCM
CHECKED:	SAS
DATE:	AUGUST 12, 2002



[illegible]

SHEET NO.

C4.2

12 OF 15



WSU-08

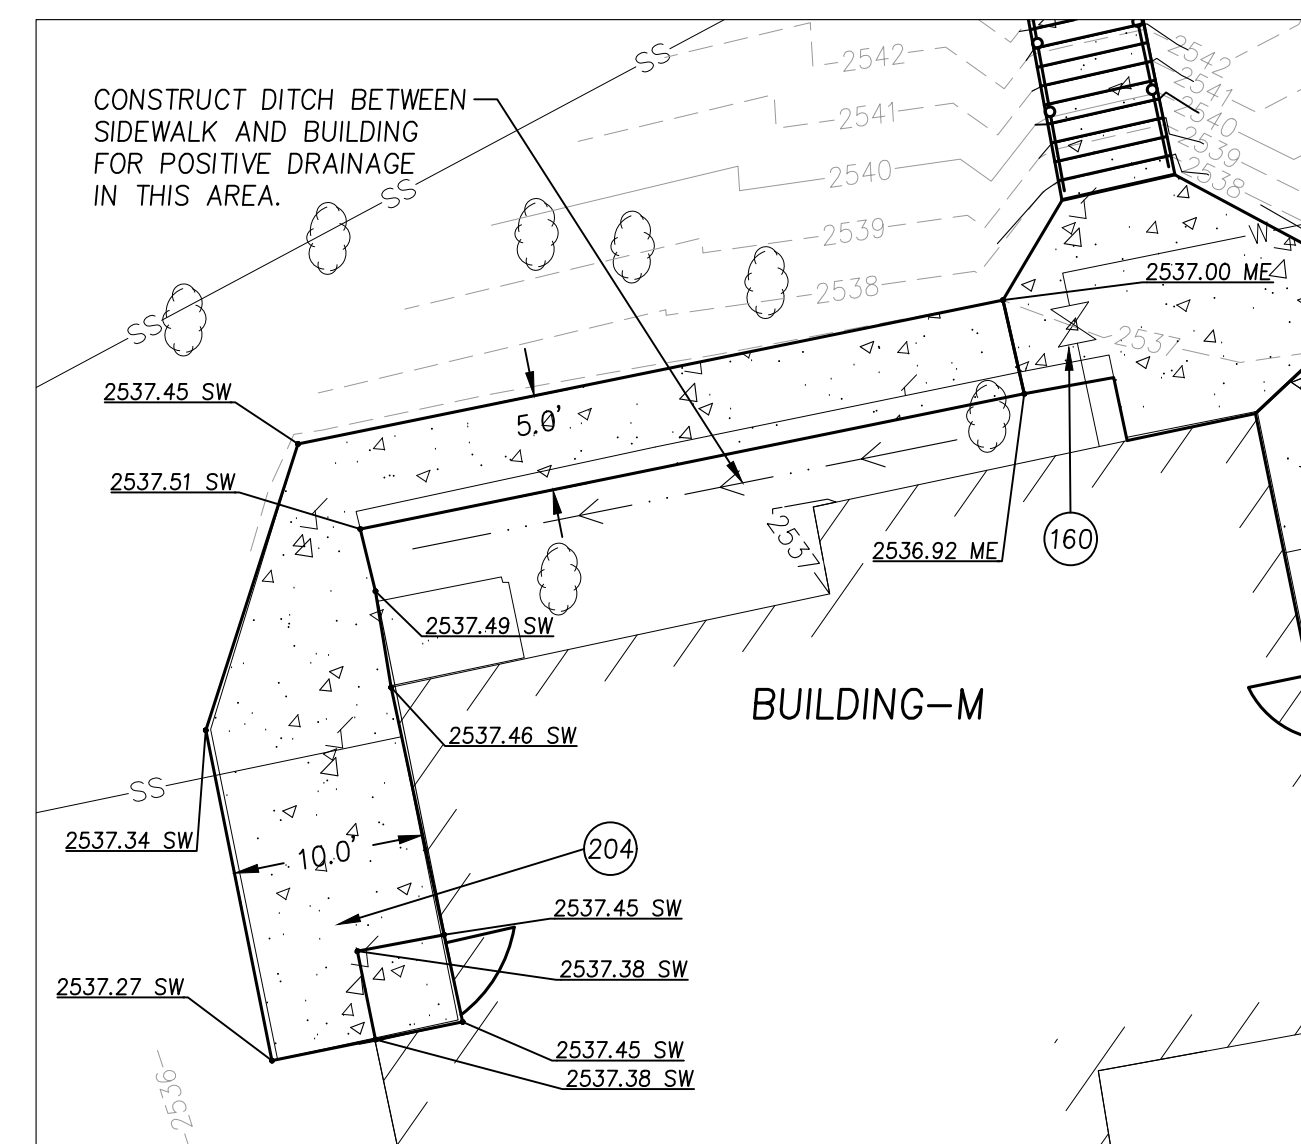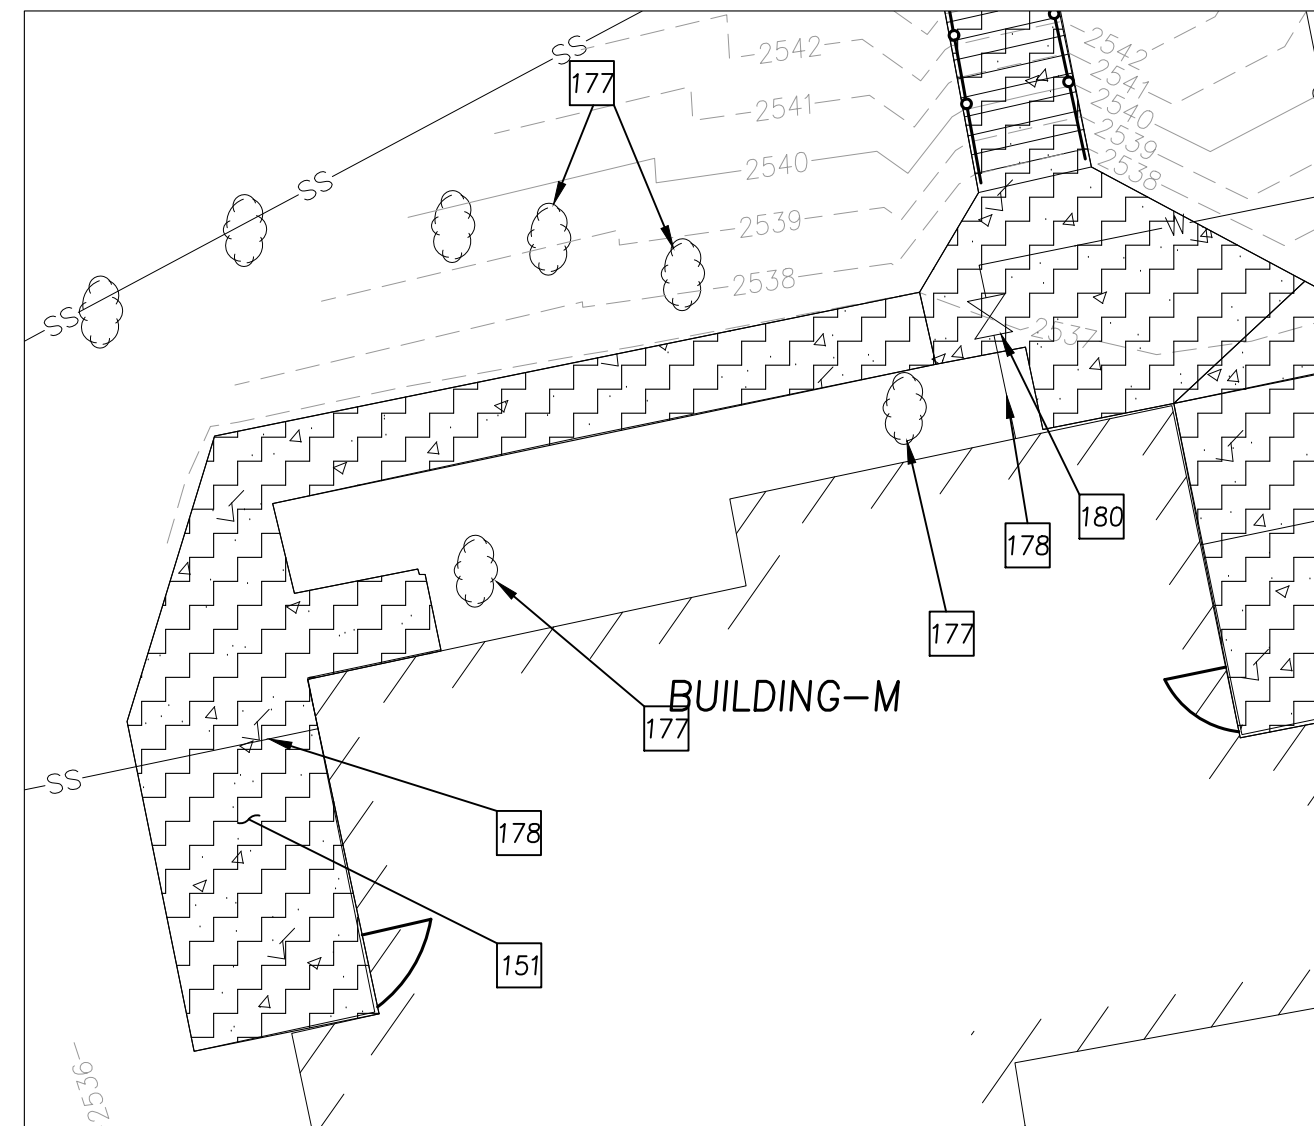





- SITE PREP AND DEMOLITION NOTES:



- | | |
|-----|---|
| 151 | REMOVE CONCRETE CURB, BRICK, AND/OR SIDEWALK, DISPOSE OFF-SITE. |
| 156 | REMOVE EXISTING STAIRS. |
| 169 | PROTECT EXISTING SIGN. |
| 170 | PROTECT EXISTING LIGHT POLE. |
| 177 | PROTECT EXISTING SHRUBS. |
| 178 | PROTECT EXISTING UTILITY LINES. |
| 180 | PROTECT EXISTING WATER METER. |

CONTRACTOR IS RESPONSIBLE FOR
REPAIRING ANY DAMAGES TO THE
IRRIGATION SYSTEM DURING CONSTRUCTION.

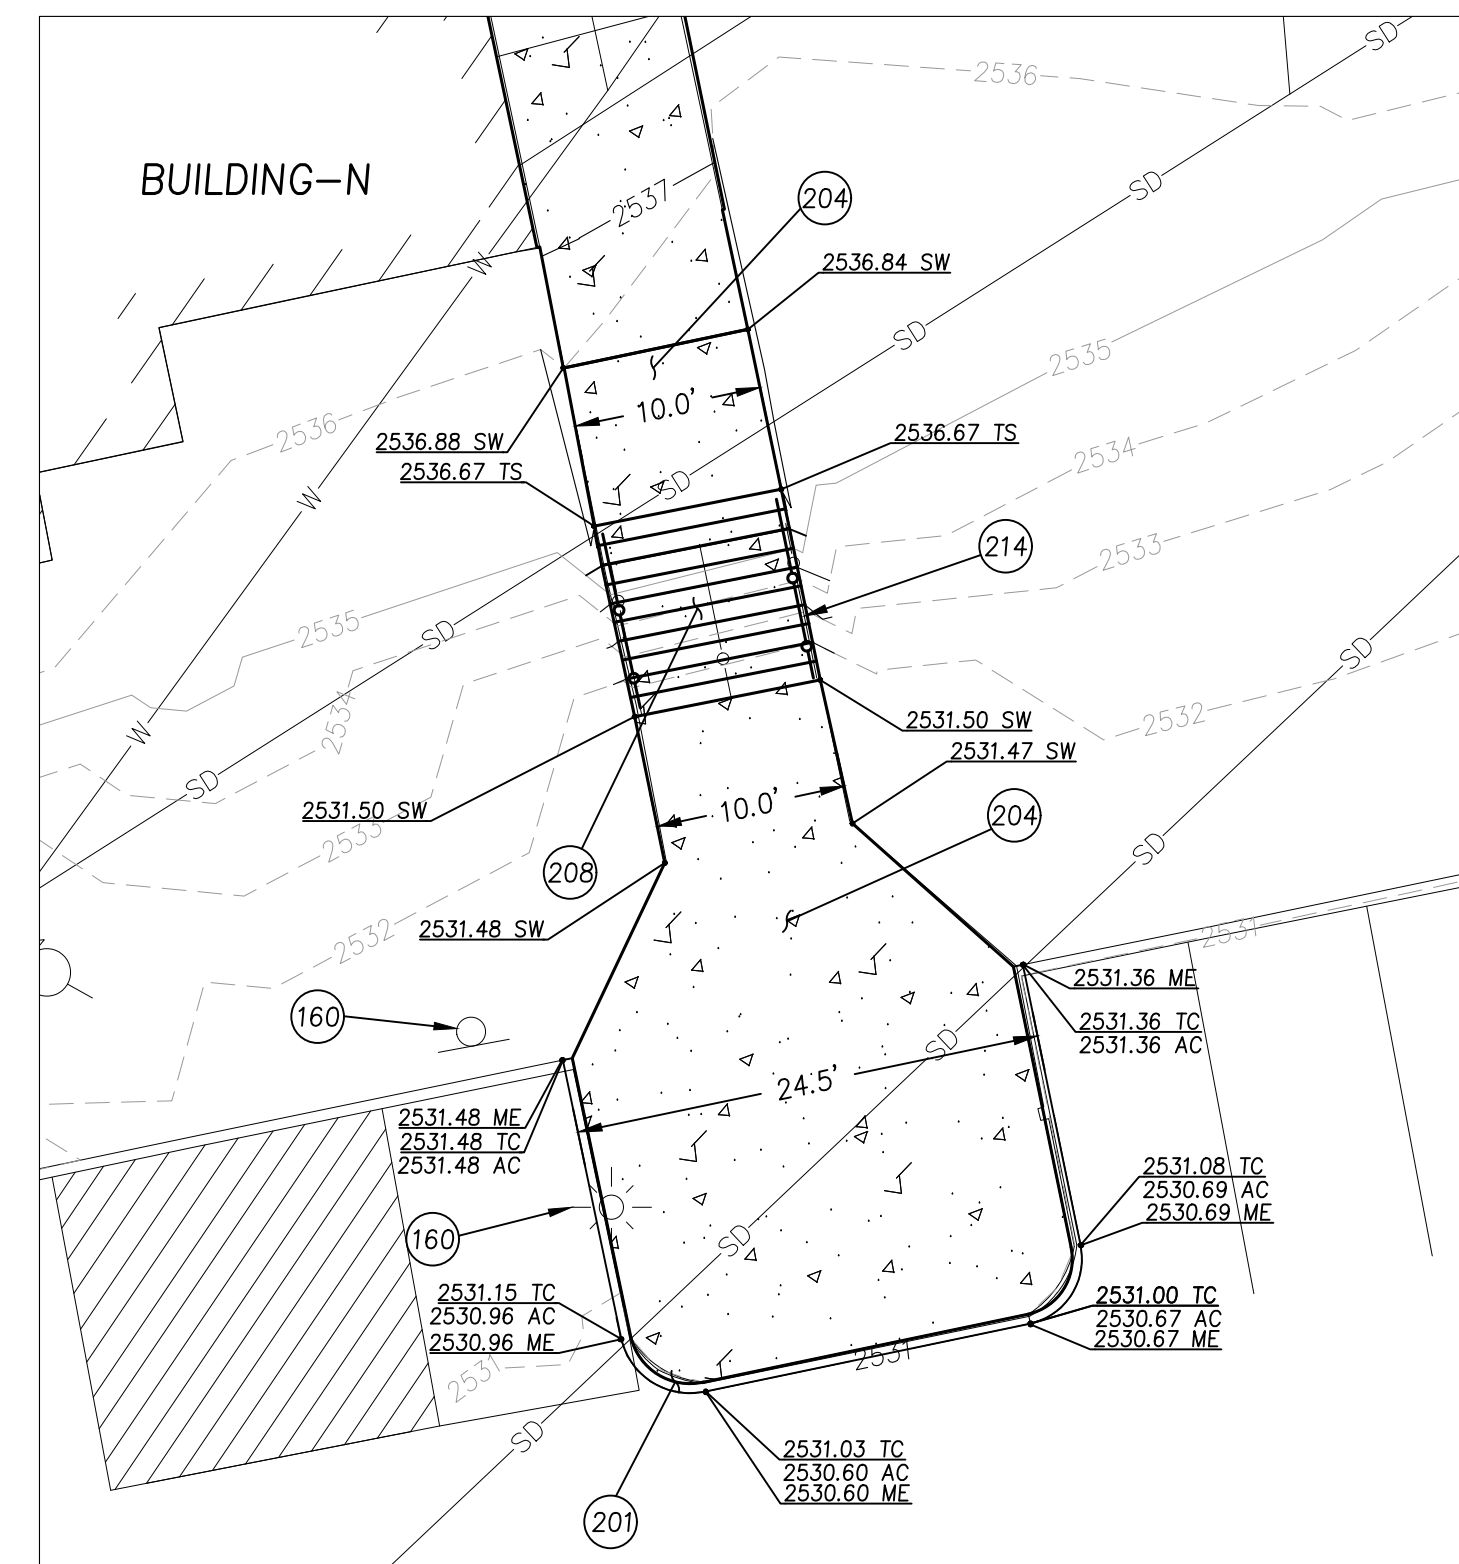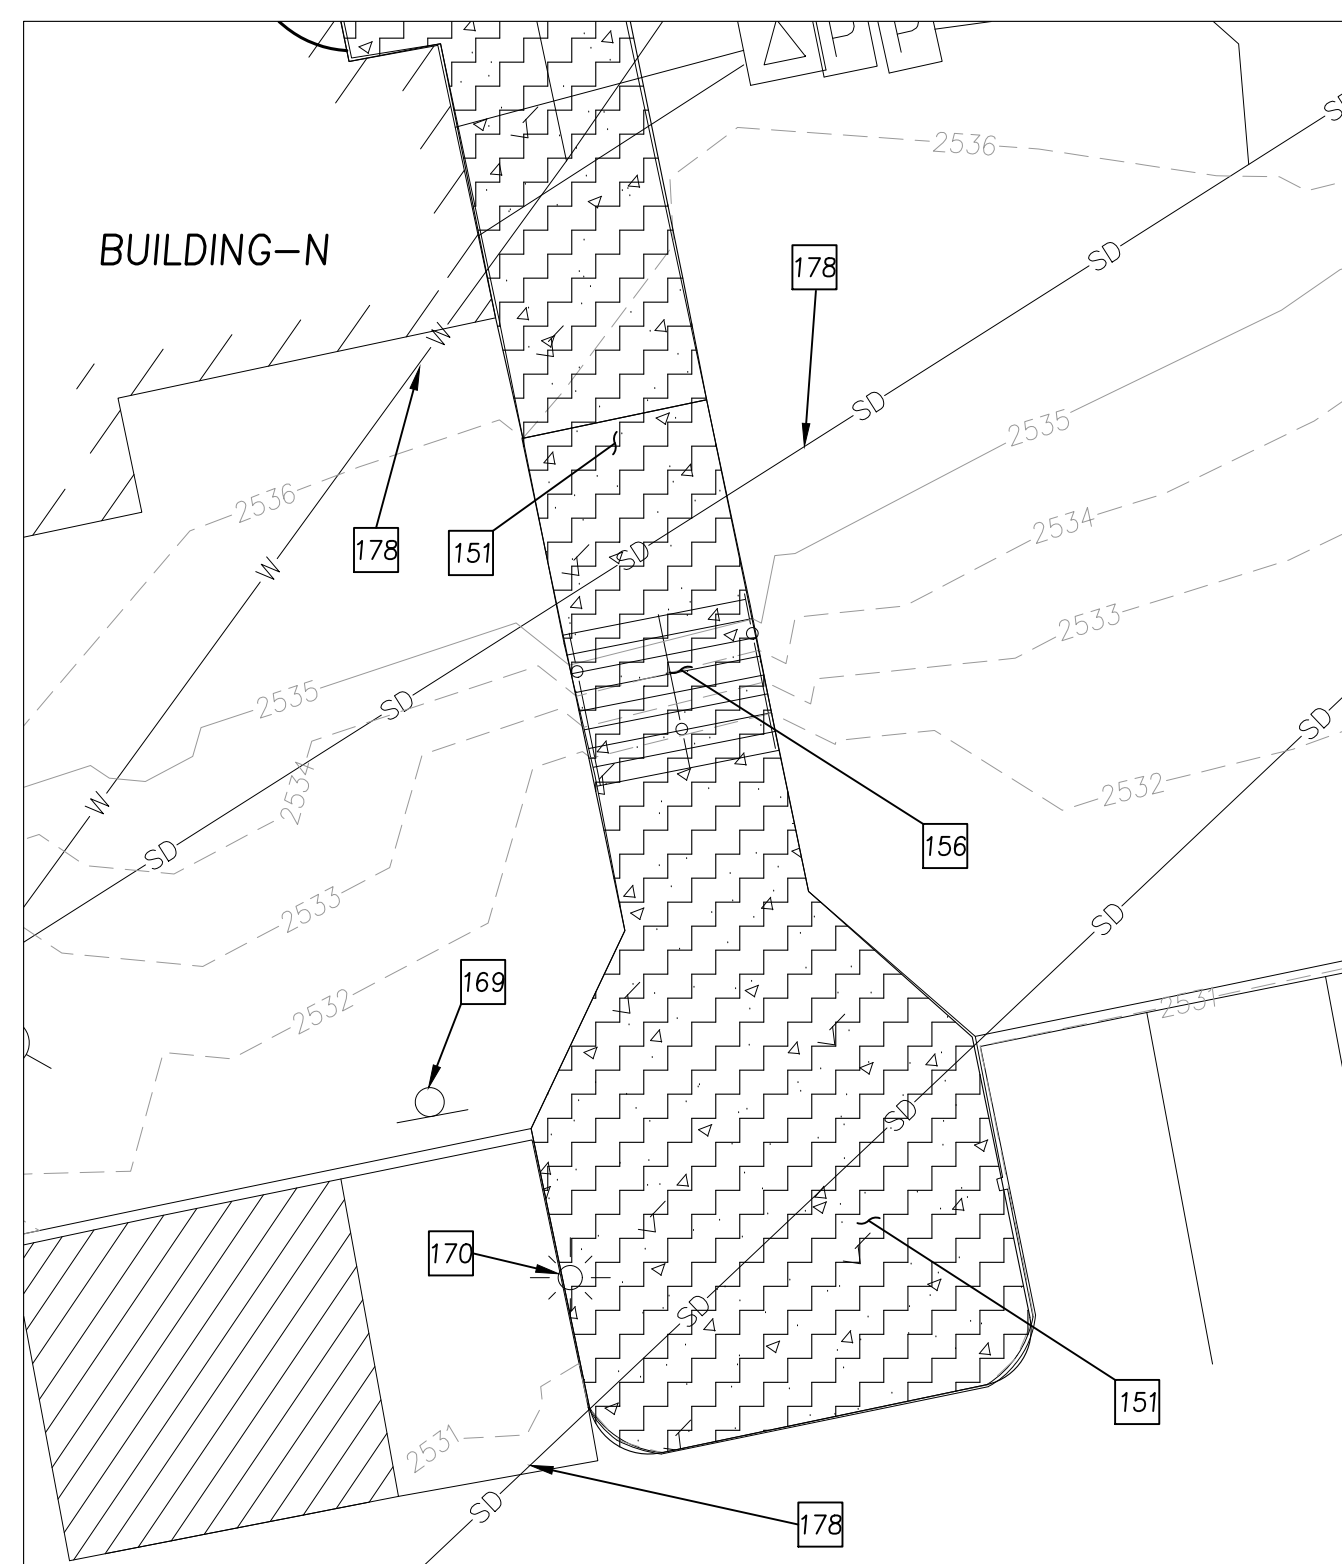

- PROPOSED LEGEND

    - | | |
|---|----------------------------------|
|  | LIGHT POLE
SIGN |
|  | PROPOSED A.C. PAVEMENT |
|  | PROPOSED CONCRETE CEMENT SURFACE |
|  | TRUNCATED DOME |
|  | SAWCUT LIMITS |
|  | CONCRETE LINE |
|  | CURB LINE |
|  | HANDRAIL |
|  | AREA DRAIN |
|  | GRADE DITCH |
|  | STRIPING |

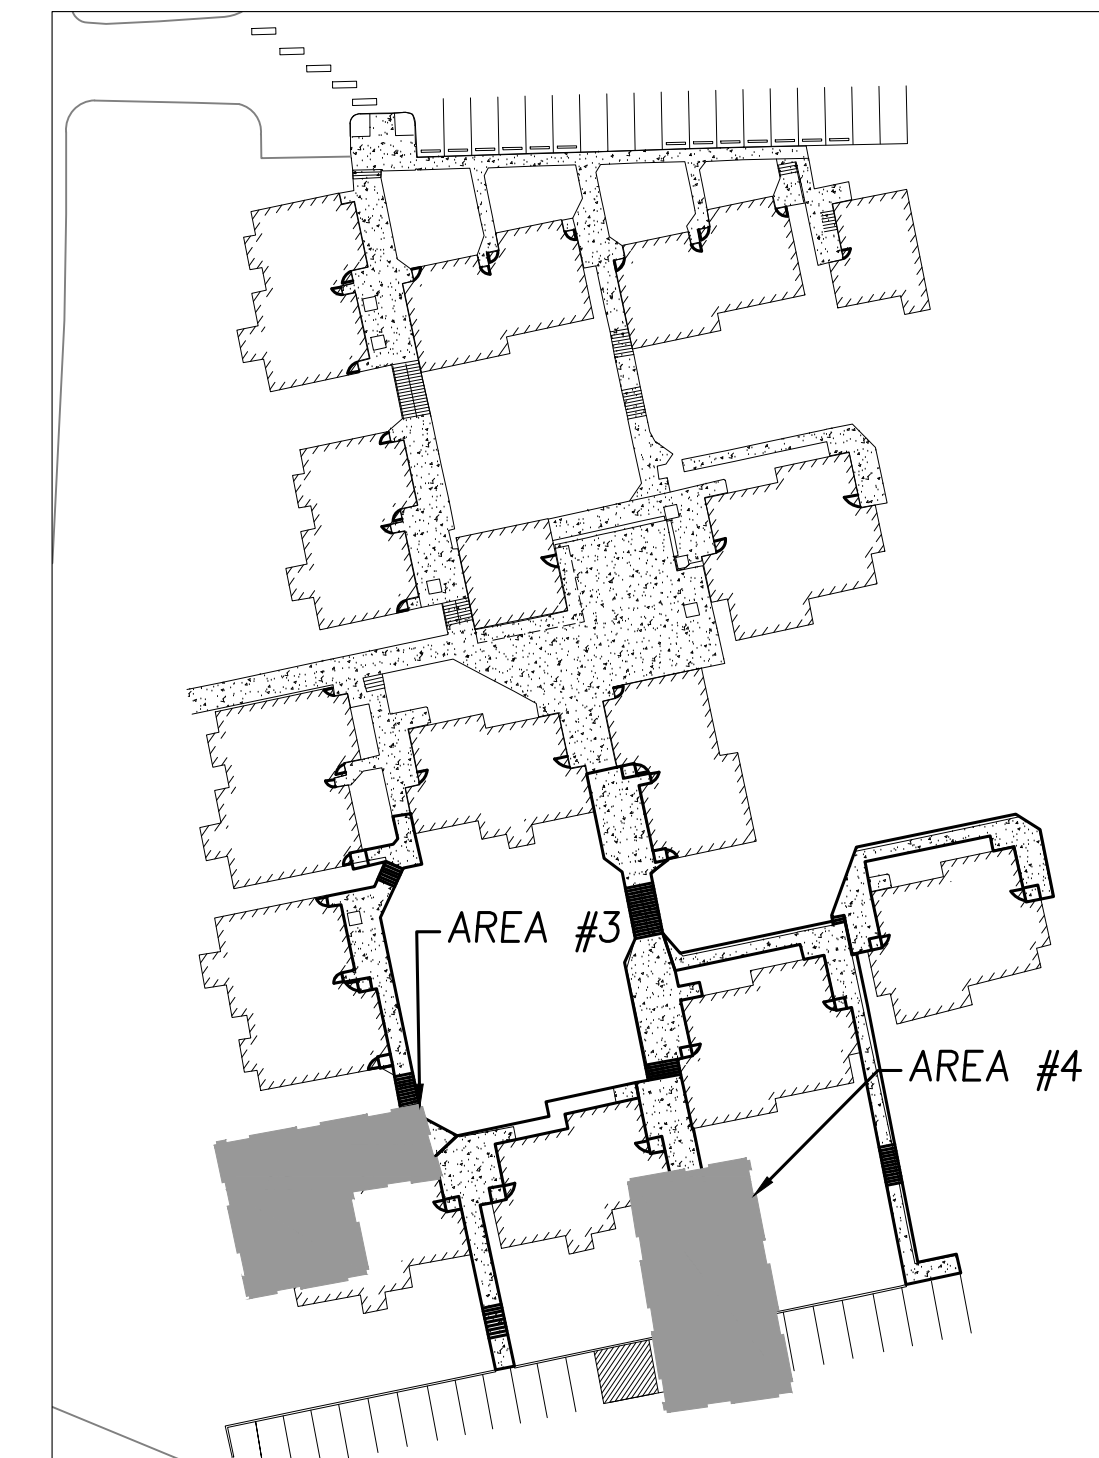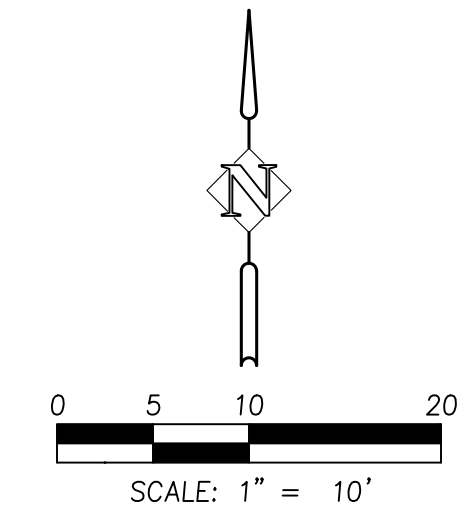

- CONSTRUCTION NOTES:

- (160) PROTECT STRUCTURES AND ADJUST TO FINISH GRADE, AS NECESSARY.
- (201) CONSTRUCT CEMENT CONCRETE STANDING CURB PER CITY OF PULLMAN STANDARD DRAWING 6, SHEET C5.0.
- (204) CONSTRUCT SIDEWALK PER THE CITY OF PULLMAN STANDARD DRAWING 8 MODIFIED TO WSU STANDARDS, SHEET C5.0.
- (208) CONSTRUCT STAIRS PER DETAILS, SHEET C5.1.
- (214) CONSTRUCT RAILING PER DETAILS, SHEET C5.1.

SPOT ELEVATION ABBREVIATION

AC = ASPHALT GUTTER/FLOWLINE*
ME = MATCH EXISTING
TC = TOP OF CURB
TS = TOP OF STEP
SW = SIDEWALK



*IF NO INDICATOR ABBREVIATION IS GIVEN ON A SPOT ELEVATION, THE ELEVATION SHALL BE ASSUMED TO BE ASPHALT/FLOWLINE. ALL NEW CURB SHALL BE ASSUMED AT 6" EXPOSURE UNLESS OTHERWISE NOTED.


**IN THE EVENT OF A CONFLICT BETWEEN
CONTOURS AND SPOT ELEVATIONS, THE SPOT
ELEVATIONS SHALL GOVERN.

- DEMO LEGEND

- | | |
|---|------------------|
|  | ASPHALT REMOVAL |
|  | CONCRETE REMOVAL |
|  | STRIPING REMOVAL |
|  | SAWCUT |


- EXISTING LEGEND

  - | | |
|---|--------------------|
|  | CONCRETE |
|  | TREE |
|  | SHRUB |
|  | SIGN |
|  | FIRE HYDRANT |
|  | STREET LIGHT |
|  | MANHOLE |
|  | CATCH BASIN |
|  | AREA DRAIN |
|  | POWER JUNCTION BOX |
|  | CENTERLINE |
|  | |
|  | |

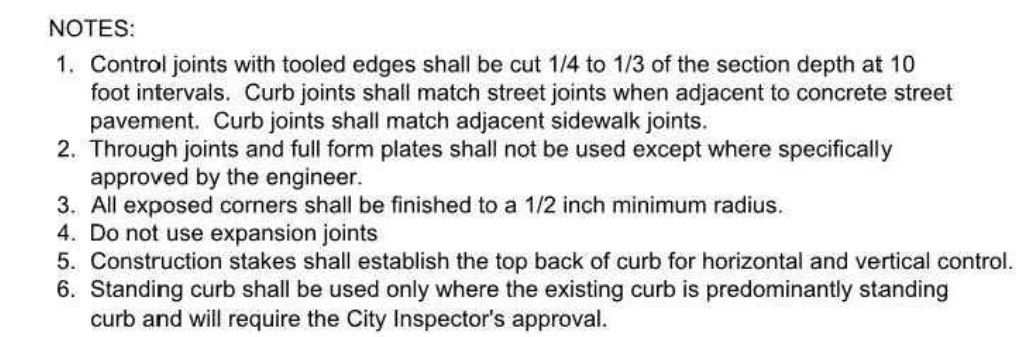


STANDING CURB

ADOPTED: 9-11-2018

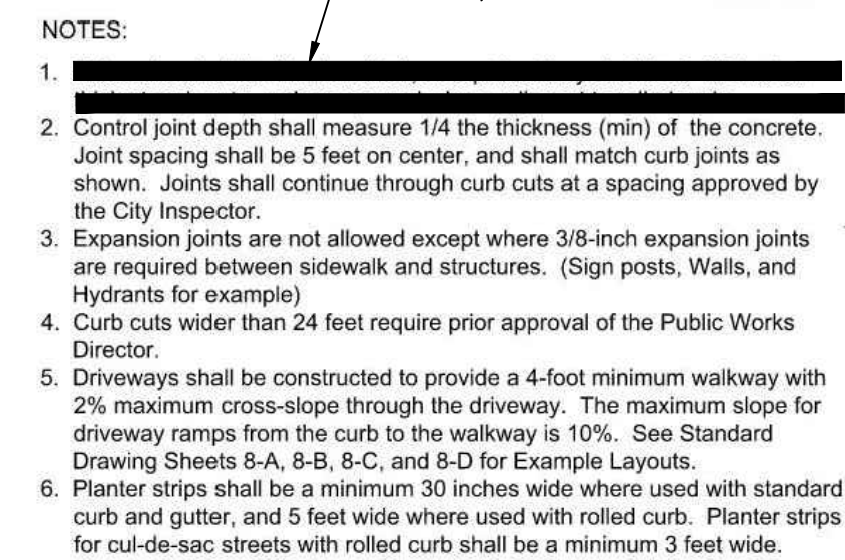

CURB AND SIDEWALK LAYOUT


ADOPTED: 9-11-2018

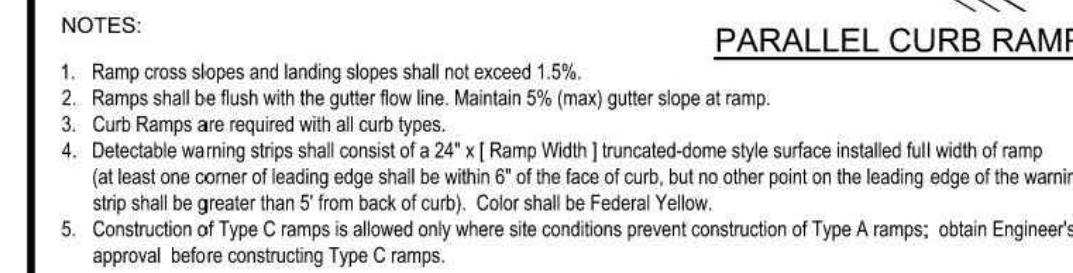

PAGE NO.


9

ADOPTED: 9-11-2018

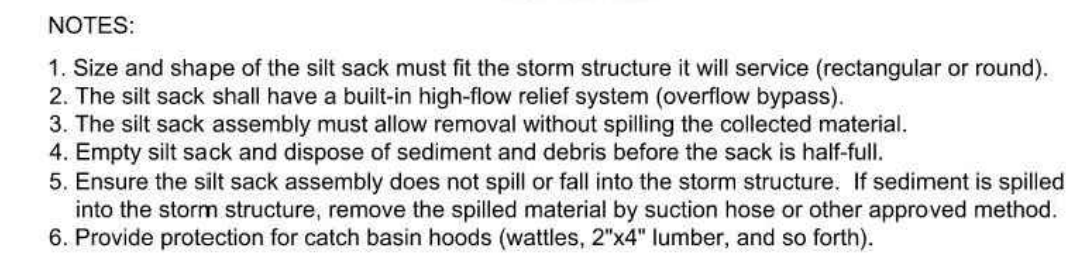


SILT SACK

ADOPTED: 9-11-2018

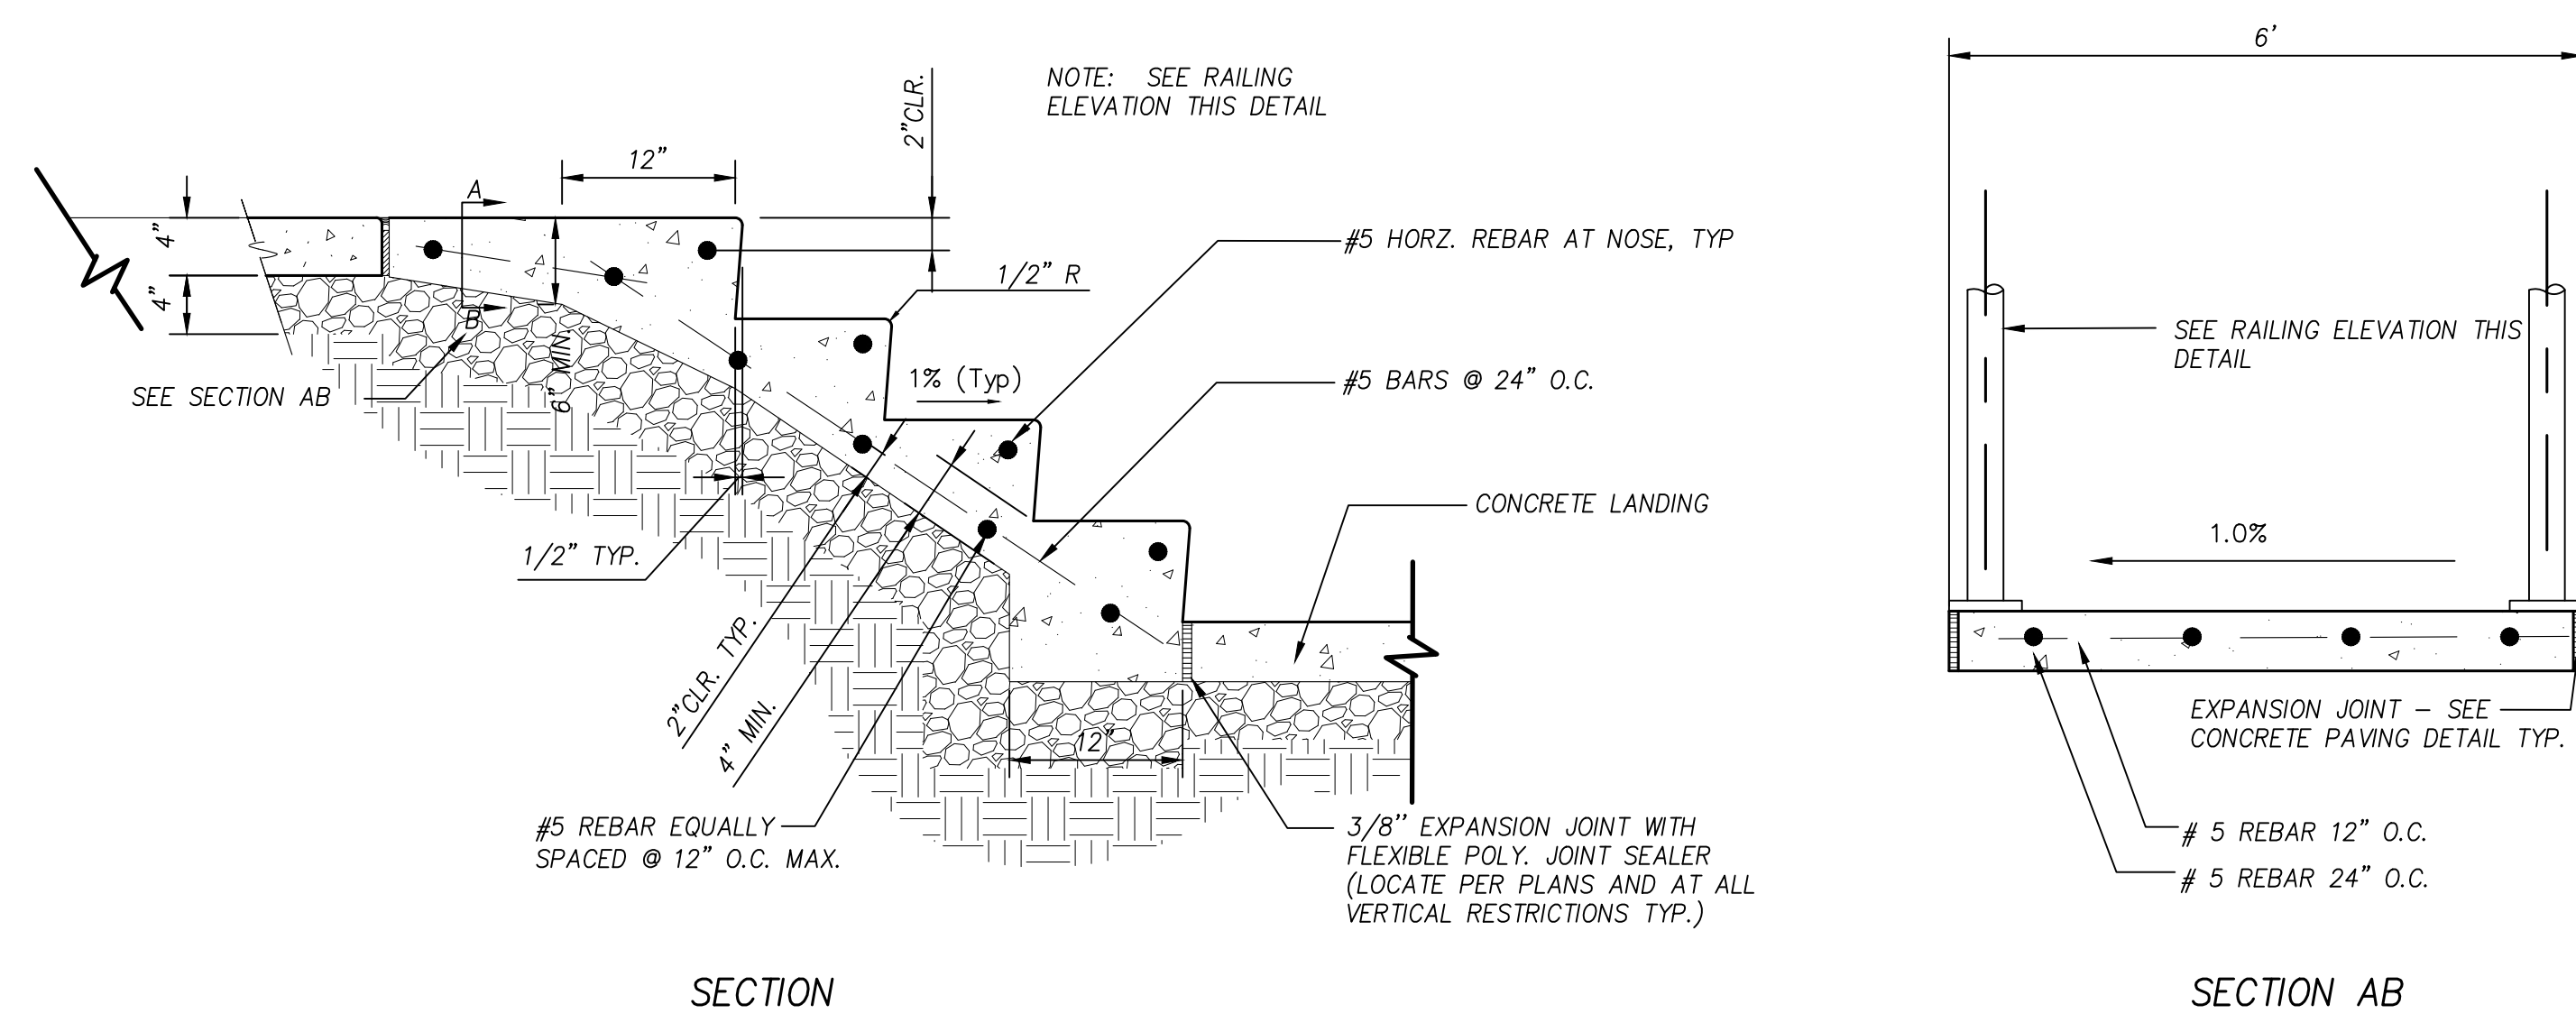


STAIR AND HANDRAIL DETAIL

N.T.S.

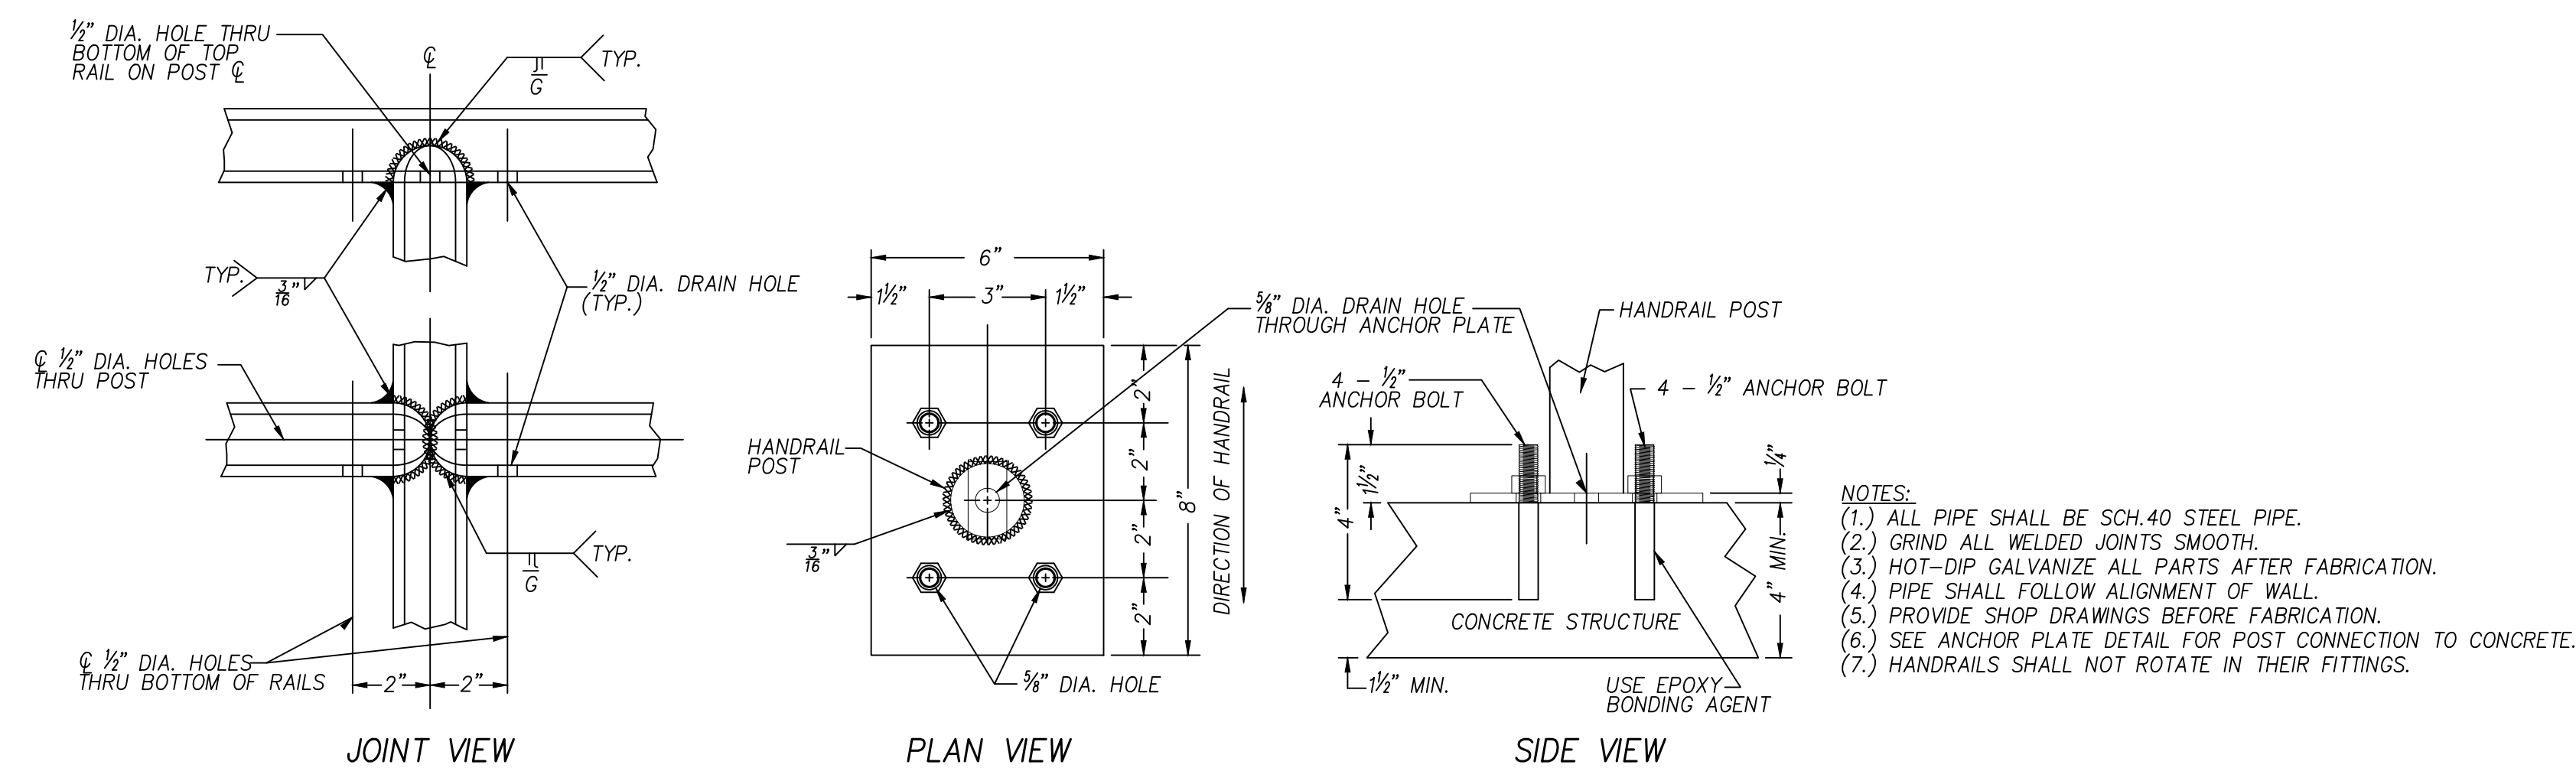


WELD DETAILS FOR STEEL PIPE

N.T.S.

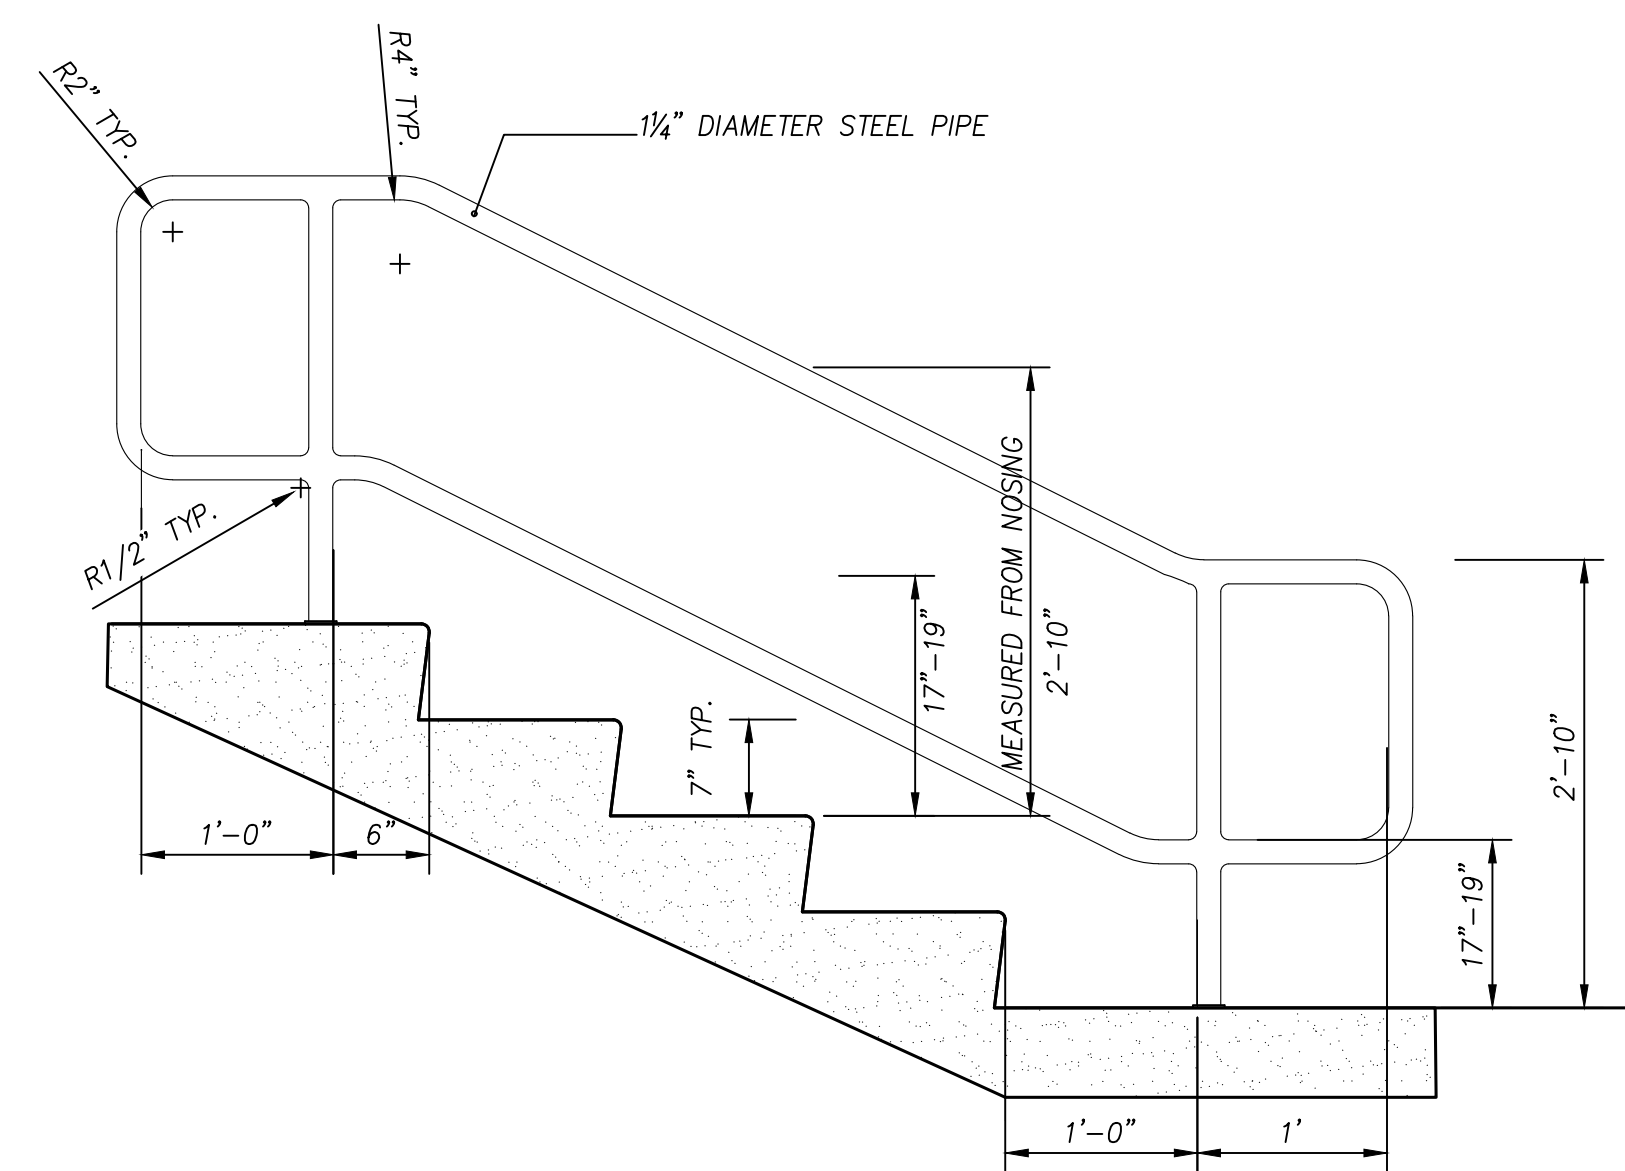

HANDRAIL ELEVATION

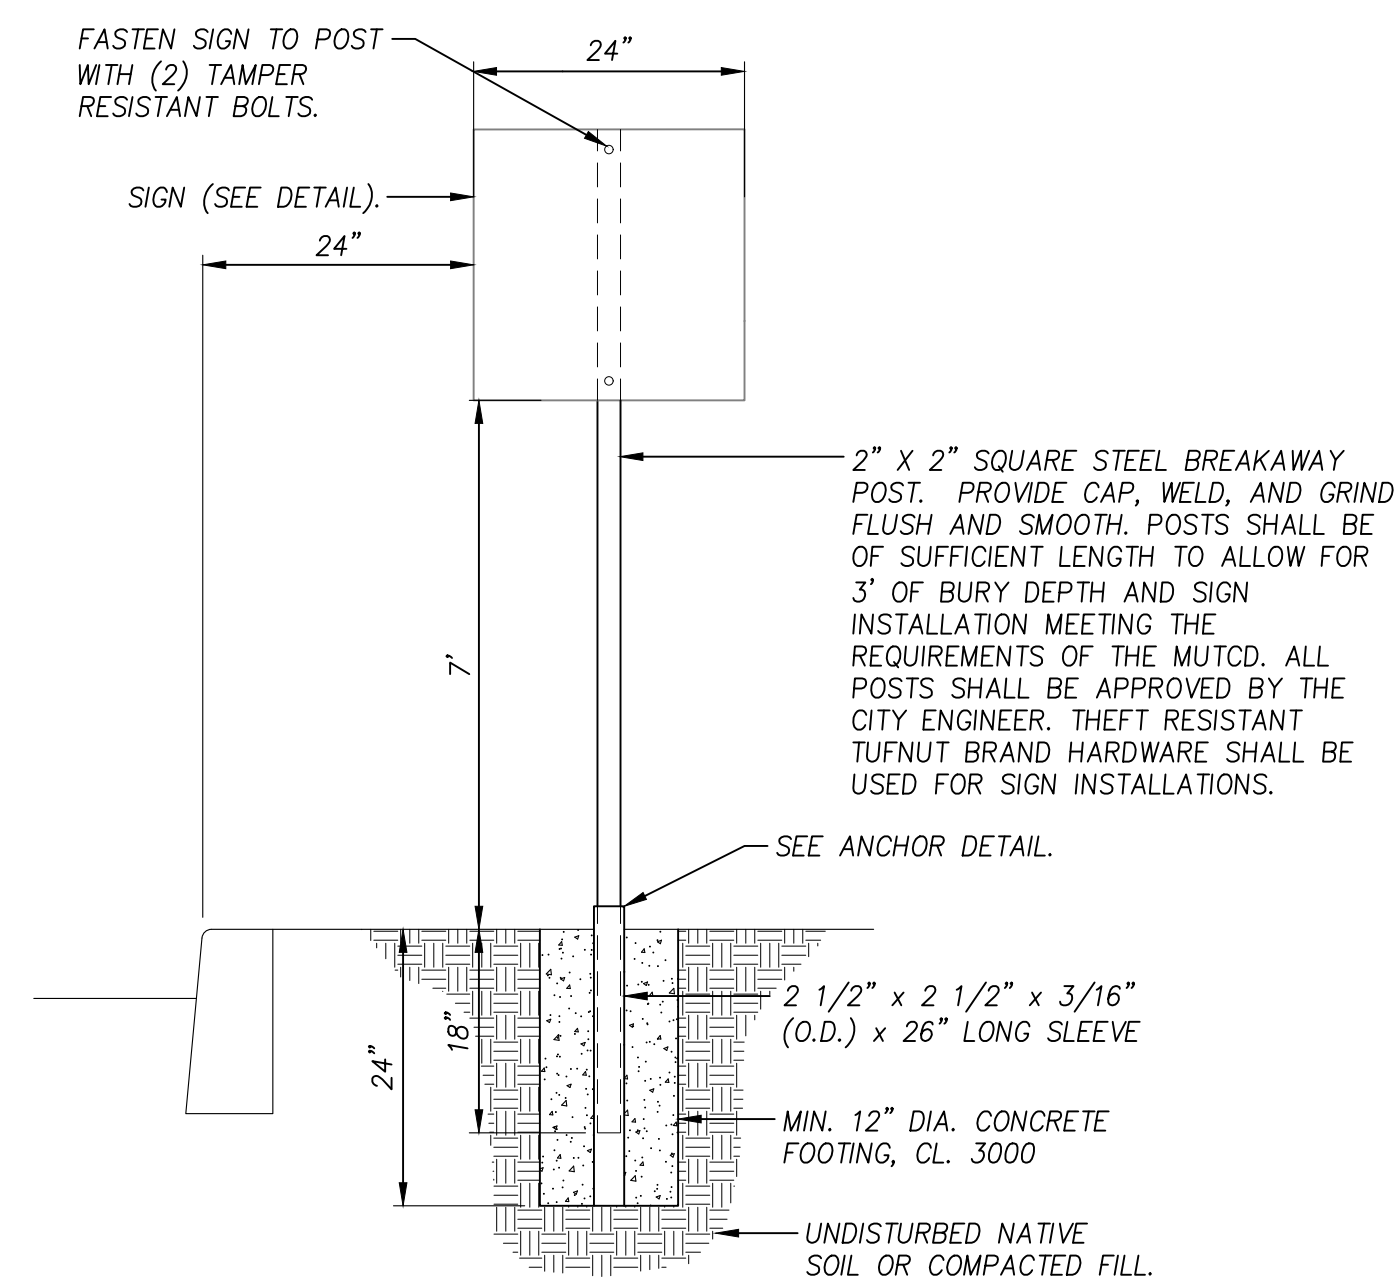



GROUND MOUNT POST DETAIL

N.T.S.

STAIR & RAILING DETAILS

COLUMBIA VILLAGE APARTMENT SIDEWALK REPLACEMENT

PULLMAN, WA

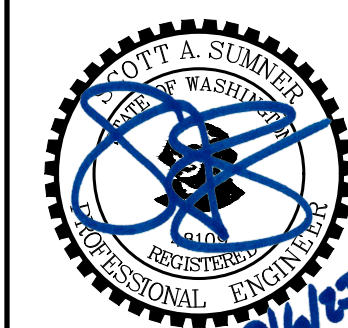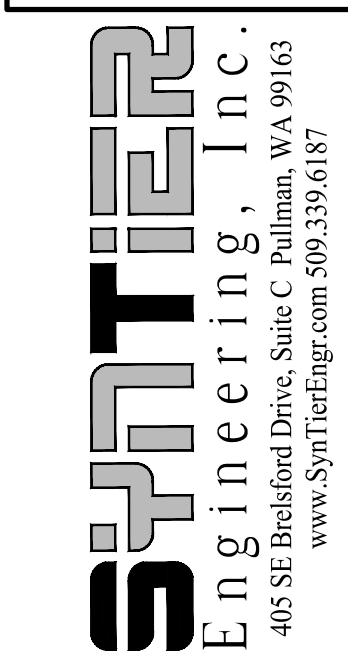[illegible]

SHEET NO.

C5.1

15 OF 15

JOB NO.

WSU-08