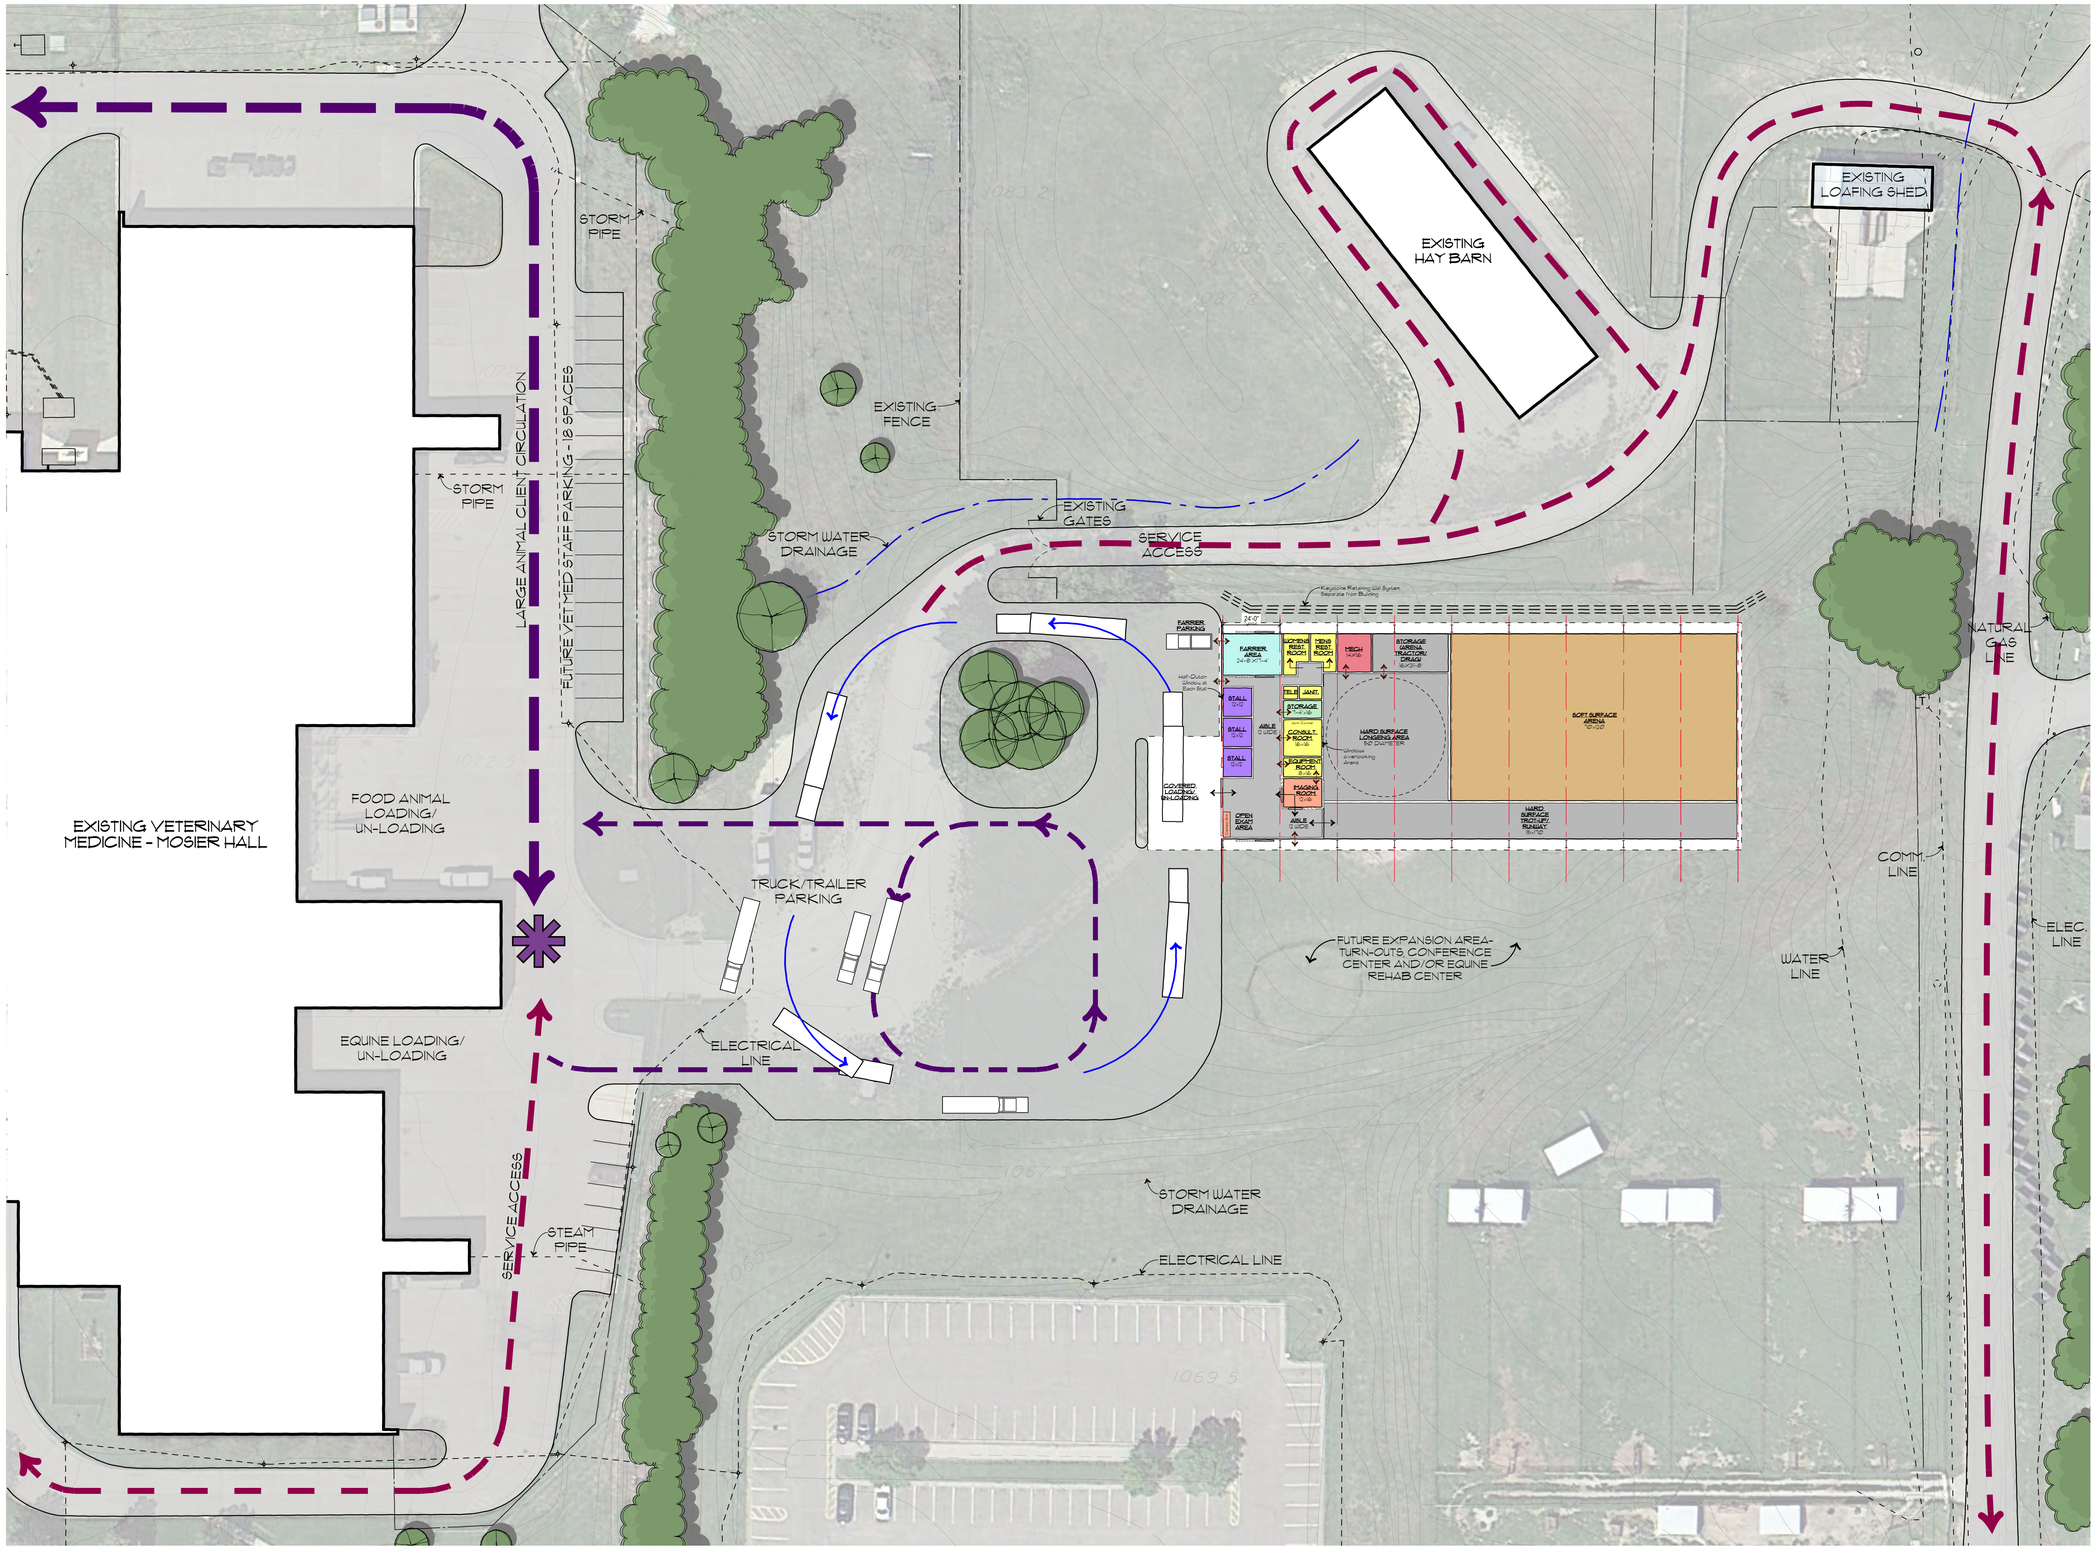

K-STATE EQUINE PERFORMANCE TESTING CENTER - REVISED LAYOUT

SCALE: 1" = 30'-0"

NORTH 0 7.5 15 30 60

K-State Equine Performance Testing Center

Manhattan, Kansas

GH2 GRALLA EQUINE ARCHITECTS
320 South Boston, Suite 1600
Tulsa, OK 74103
T: 405.701.1515 GH2.COM
A SPECIALTY PRACTICE OF GH2 ARCHITECTS, LLC

INTERIM REVIEW ONLY

DOCUMENT INCOMPLETE. NOT INTENDED FOR PERMIT, BIDDING OR CONSTRUCTION

ARCHITECT: MICHAEL HALL
LICENSE #:

PROJECT #: 20140084

ISSUE DATES:

07/15/15	Revised Concept
07/28/15	Revised Concept
07/29/15	Revised Concept

SHEET NUMBER:

A101

© 2013 COPYRIGHT GH2 ARCHITECTS, LLC